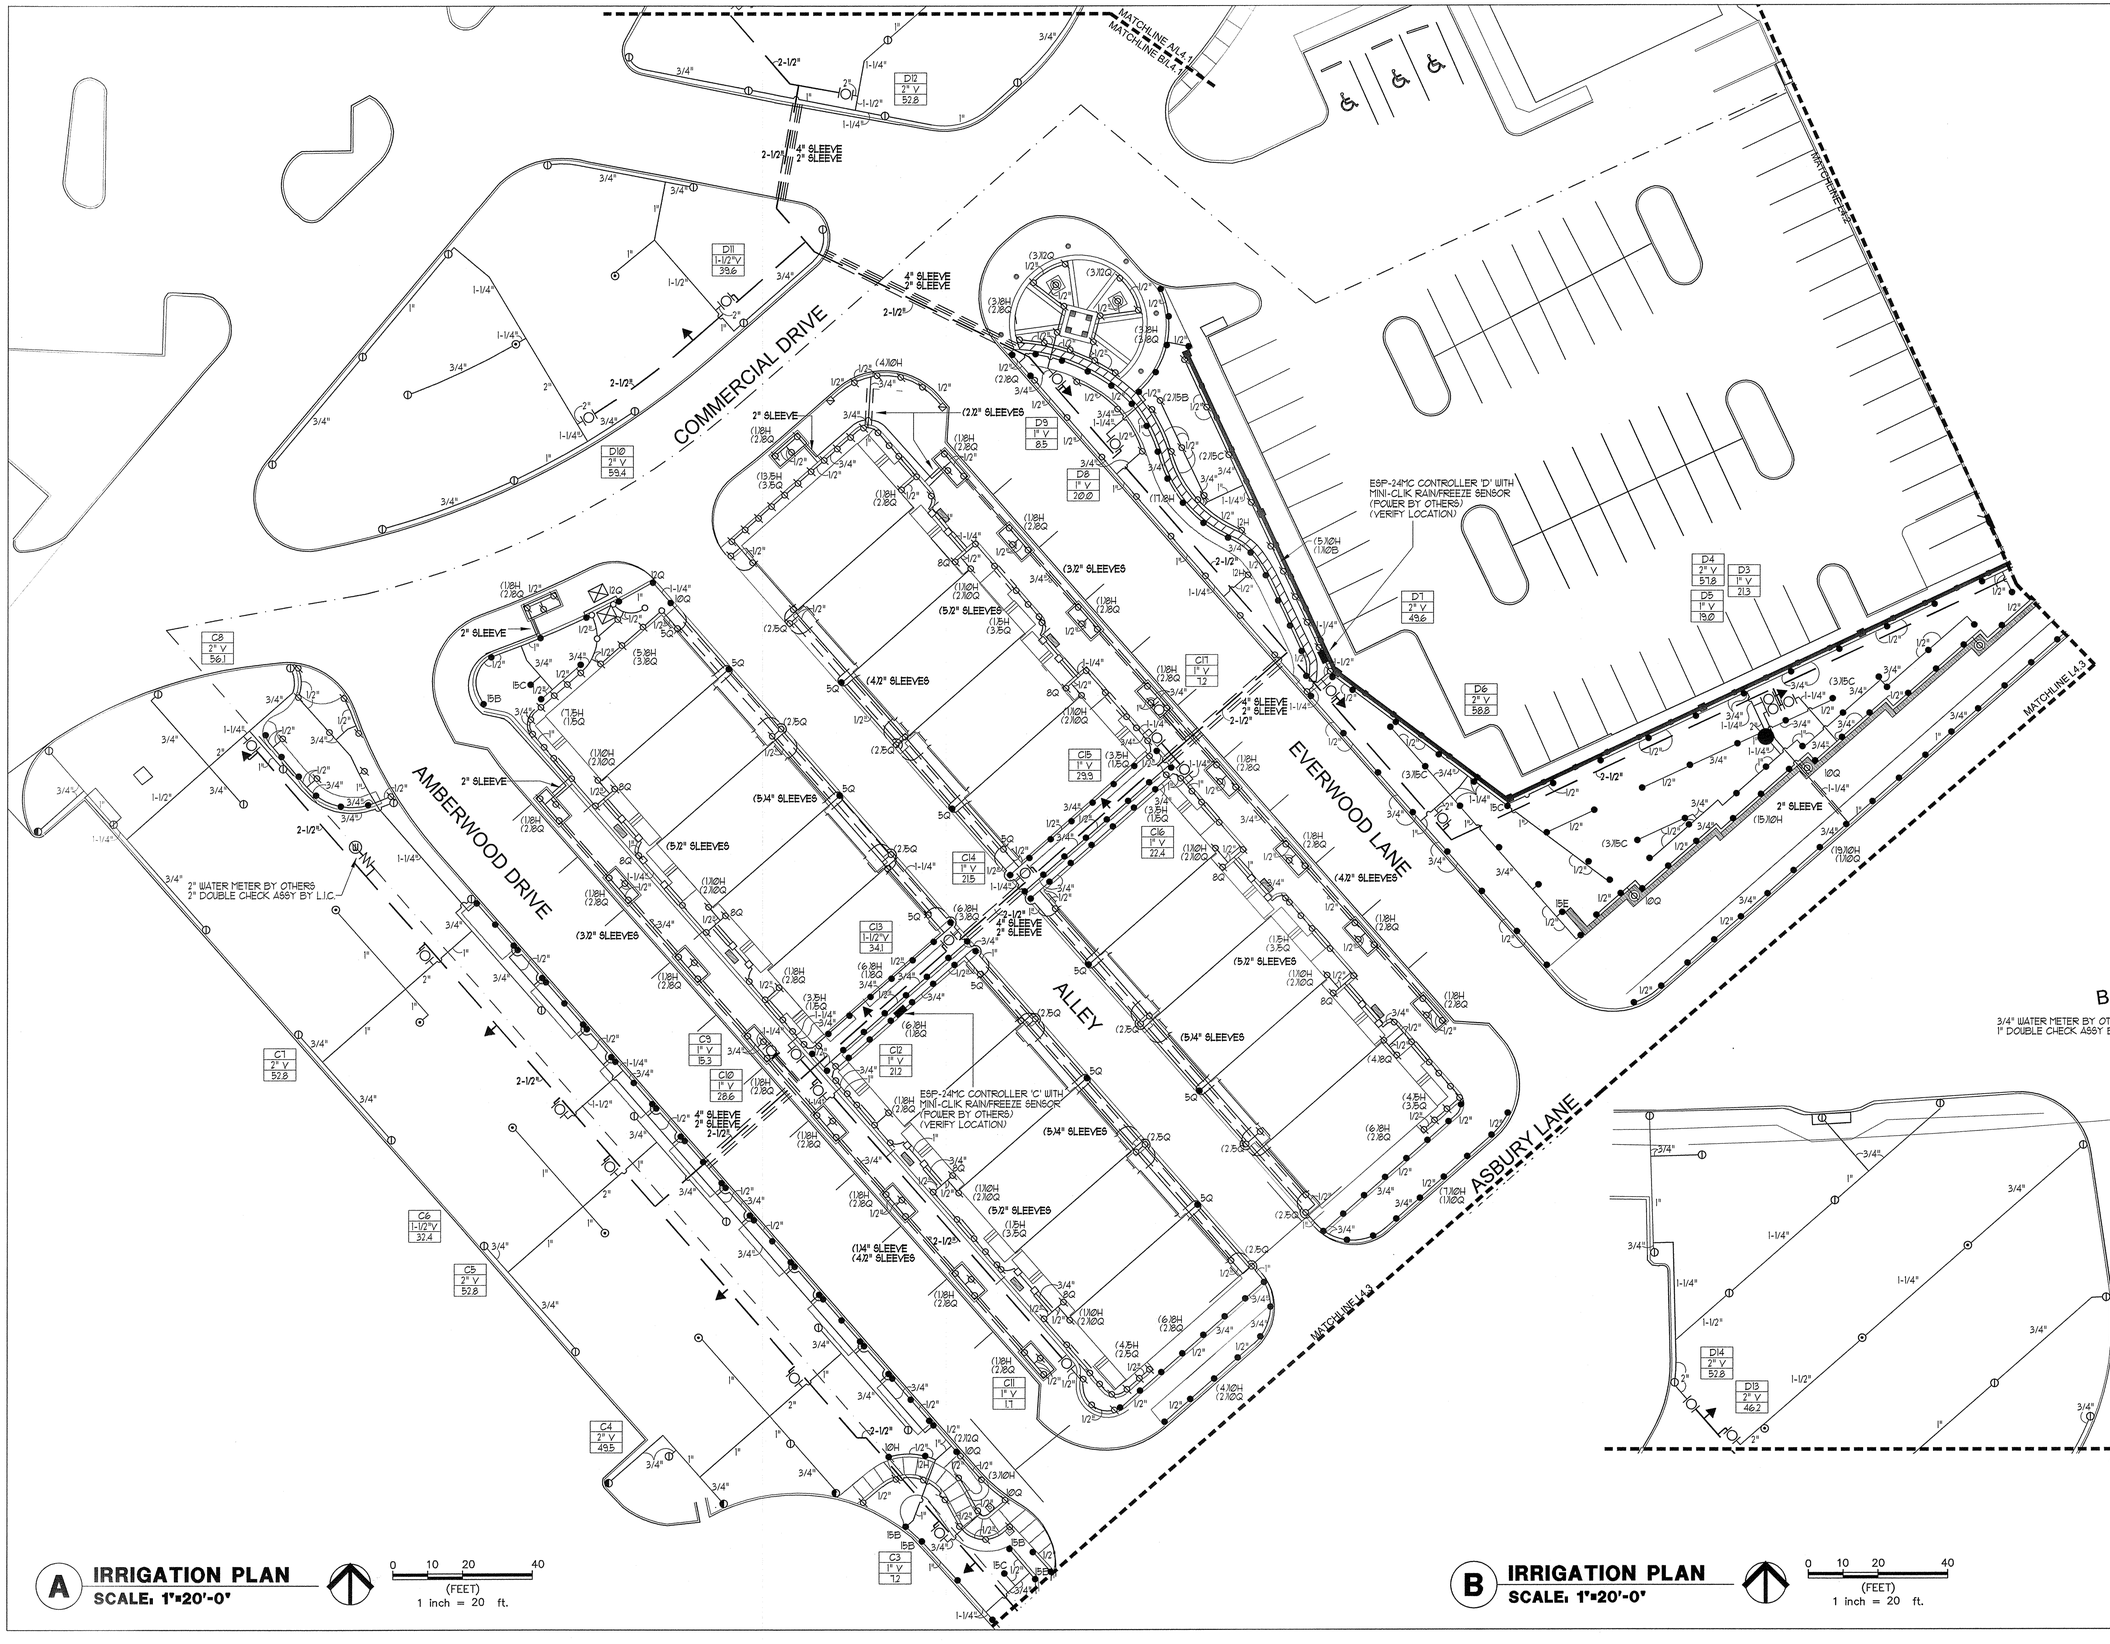

A **IRRIGATION PLAN**
SCALE: 1"=20'-0"

0 10 20 40
(FEET)
1 inch = 20 ft.

B **IRRIGATION PLAN**
SCALE: 1"=20'-0"

0 10 20 40
(FEET)
1 inch = 20 ft.

STATE OF TEXAS
SARA A. HOLDEN
LICENSED LANDSCAPE ARCHITECT
10-1-07

No.	Date	REVISIONS

ASBURY CIRCLE

ADDISON, TX

DAVID C. BALDWIN INCORPORATED

LANDSCAPE ARCHITECTURE PLANNING
730 East Park Boulevard
Suite 100 Plano, TX 75074
Tel (972) 509-1266
Fax: (972) 509-1269

IRRI*TECH
12650 SCHROEDER RD.
DALLAS, TEXAS 75243
TEL: (972) 231-5151
FAX: (972) 231-5172

Sheet Title:
IRRIGATION PLAN

Proj. No.: 07087
Date: 1 OCT 07
Drawn: SAH
Checked: SAH
Approved: ITC

sheet number
L4.1
of sheets