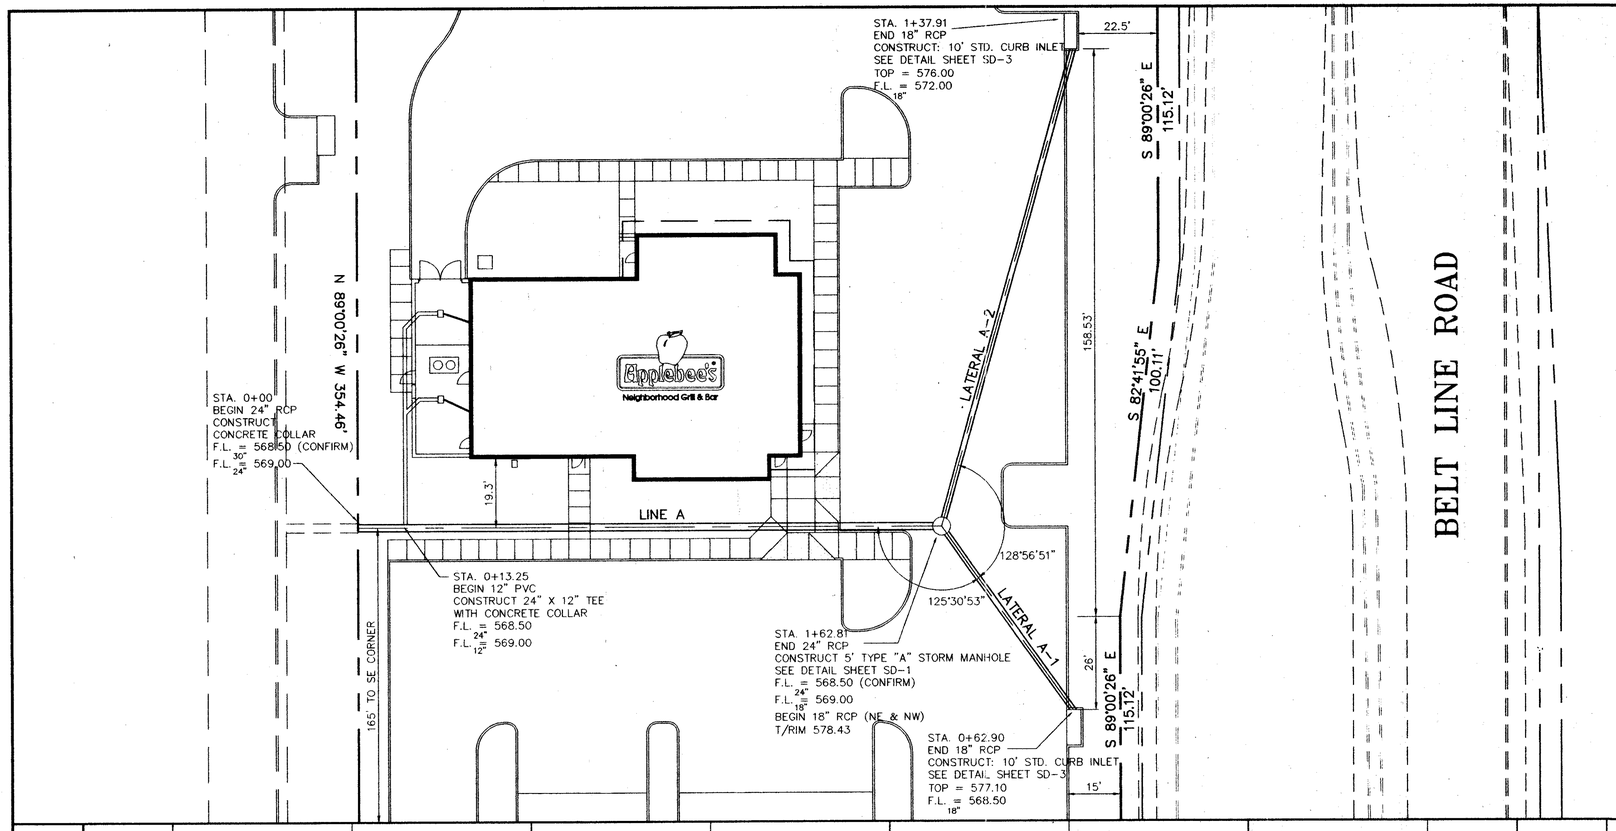

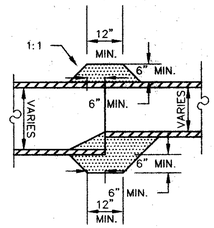

CONCRETE COLLAR
NTS

NORTH

20 0 20 40

SCALE 1" = 20'

TRENCH SAFETY:
STATE LAW REQUIRES THAT THE CONTRACTOR PROVIDE A TRENCH SAFETY PLAN (TRENCH SHORING), PREPARED BY A PROFESSIONAL ENGINEER, FOR UTILITY TRENCHES IF A DEPTH GREATER THAN FIVE (5) FEET. THE CONTRACTOR SHALL SUBMIT THE TRENCH SAFETY PLAN TO THE TOWN OF ADDISON TOWN ENGINEER PRIOR TO THE START OF CONSTRUCTION.

ALL WORK AND MATERIALS SHALL BE IN ACCORDANCE WITH CITY OF ADDISON STANDARDS AND SPECIFICATIONS

NOTES

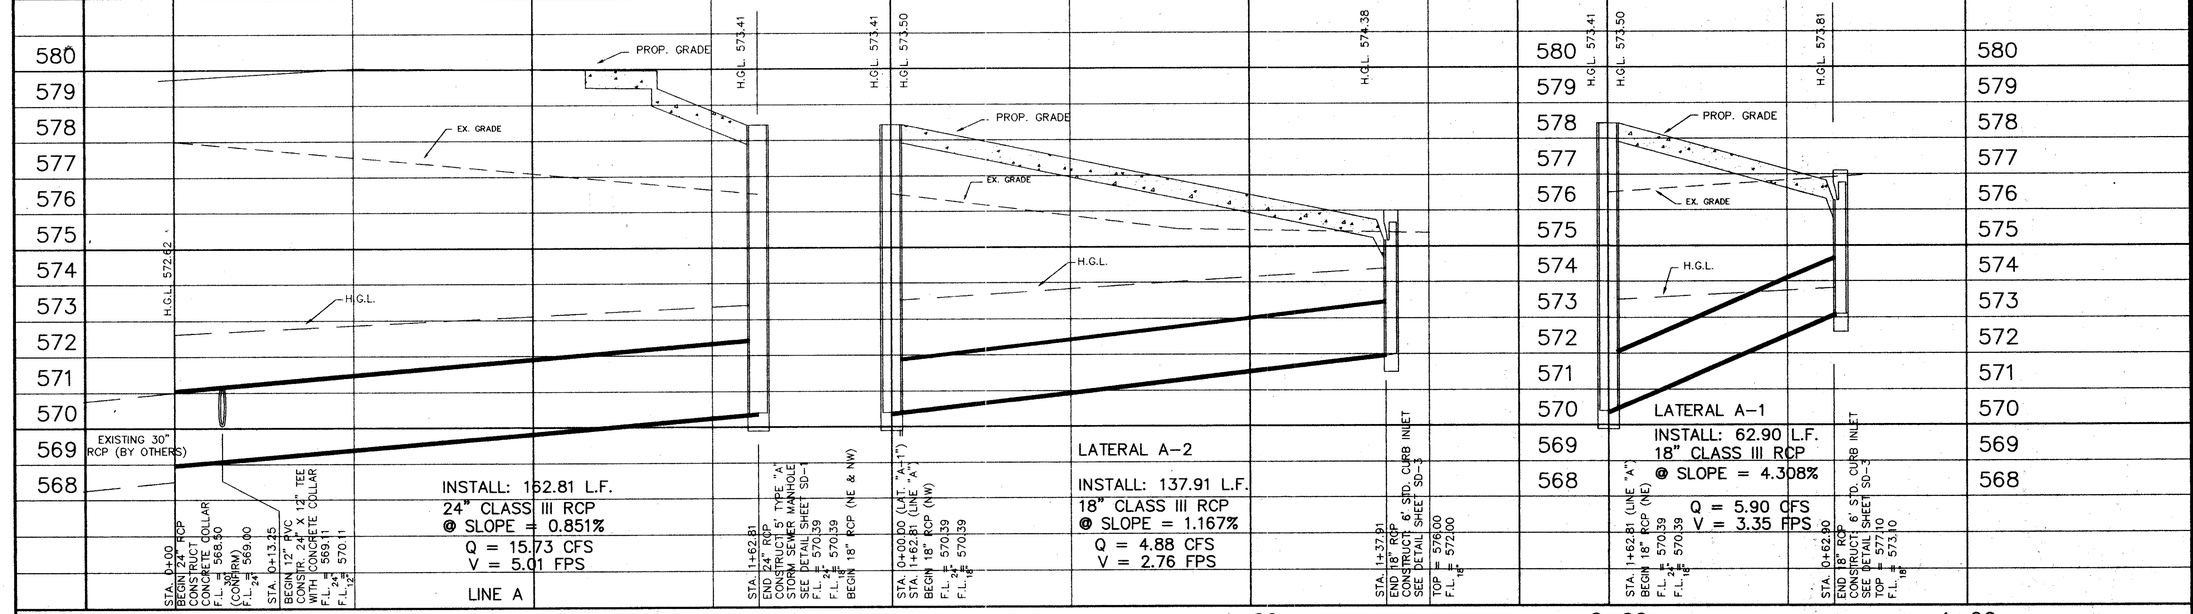

REFLECTS TOWN COMMENTS PLOTTED: 06-17-93

BM – SQUARE CUT ON STORM SEWER INLET, SOUTH SIDE BELT LINE ROAD & APPROX. 140' FROM CENTERLINE COMMERCIAL DRIVE.
ELEV. 580.56

MICHAEL PEEPLES
Engineers and Planners
(214) 248-1968
4660 Sunbelt Dallas, Texas 75248

Applebee's
Neighborhood Grill & Bar

STORM SEWER PLAN/PROFILE

STATE OF TEXAS
MICHAEL PEEPLES
38298
REGISTERED
PROFESSIONAL ENGINEER
6-17-93

CE-5
ADDISON, TEXAS