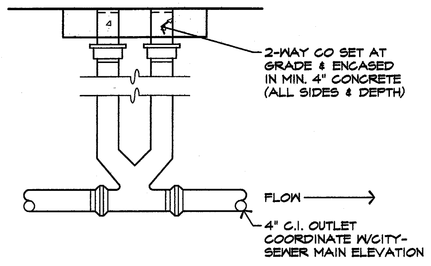

06 2-WAY CLEANOUT
SCALE: NO SCALE

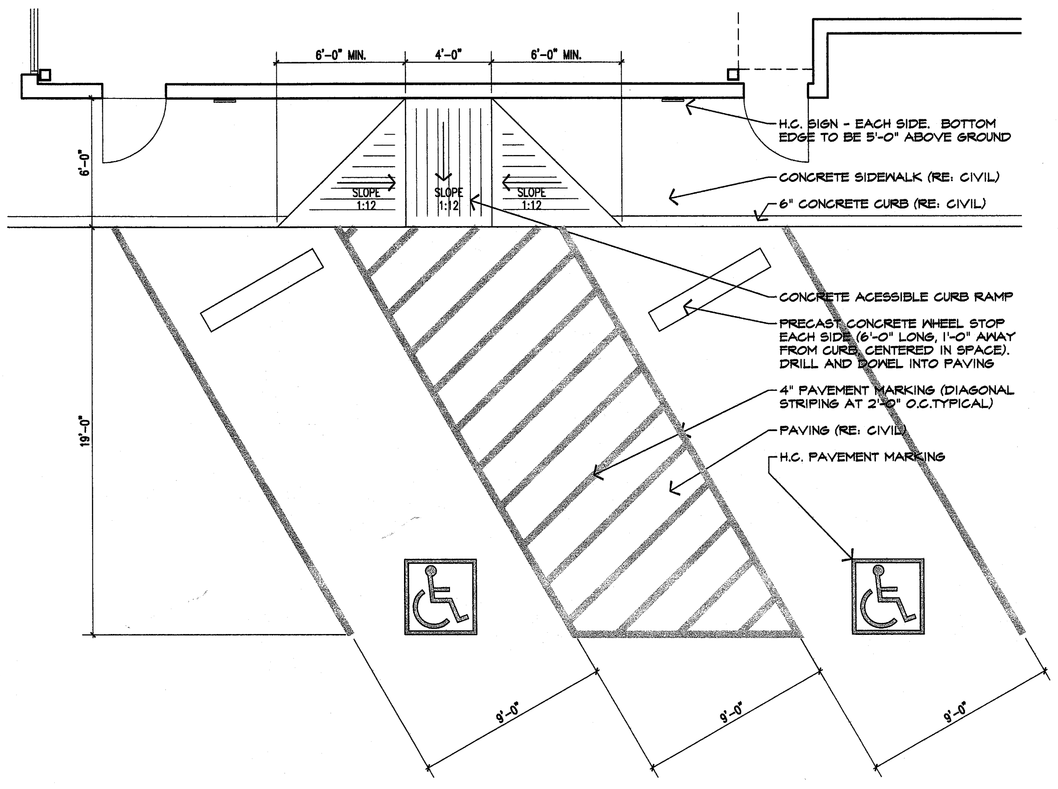

05 H.C. RAMP
SCALE: 1/4" = 1'-0"

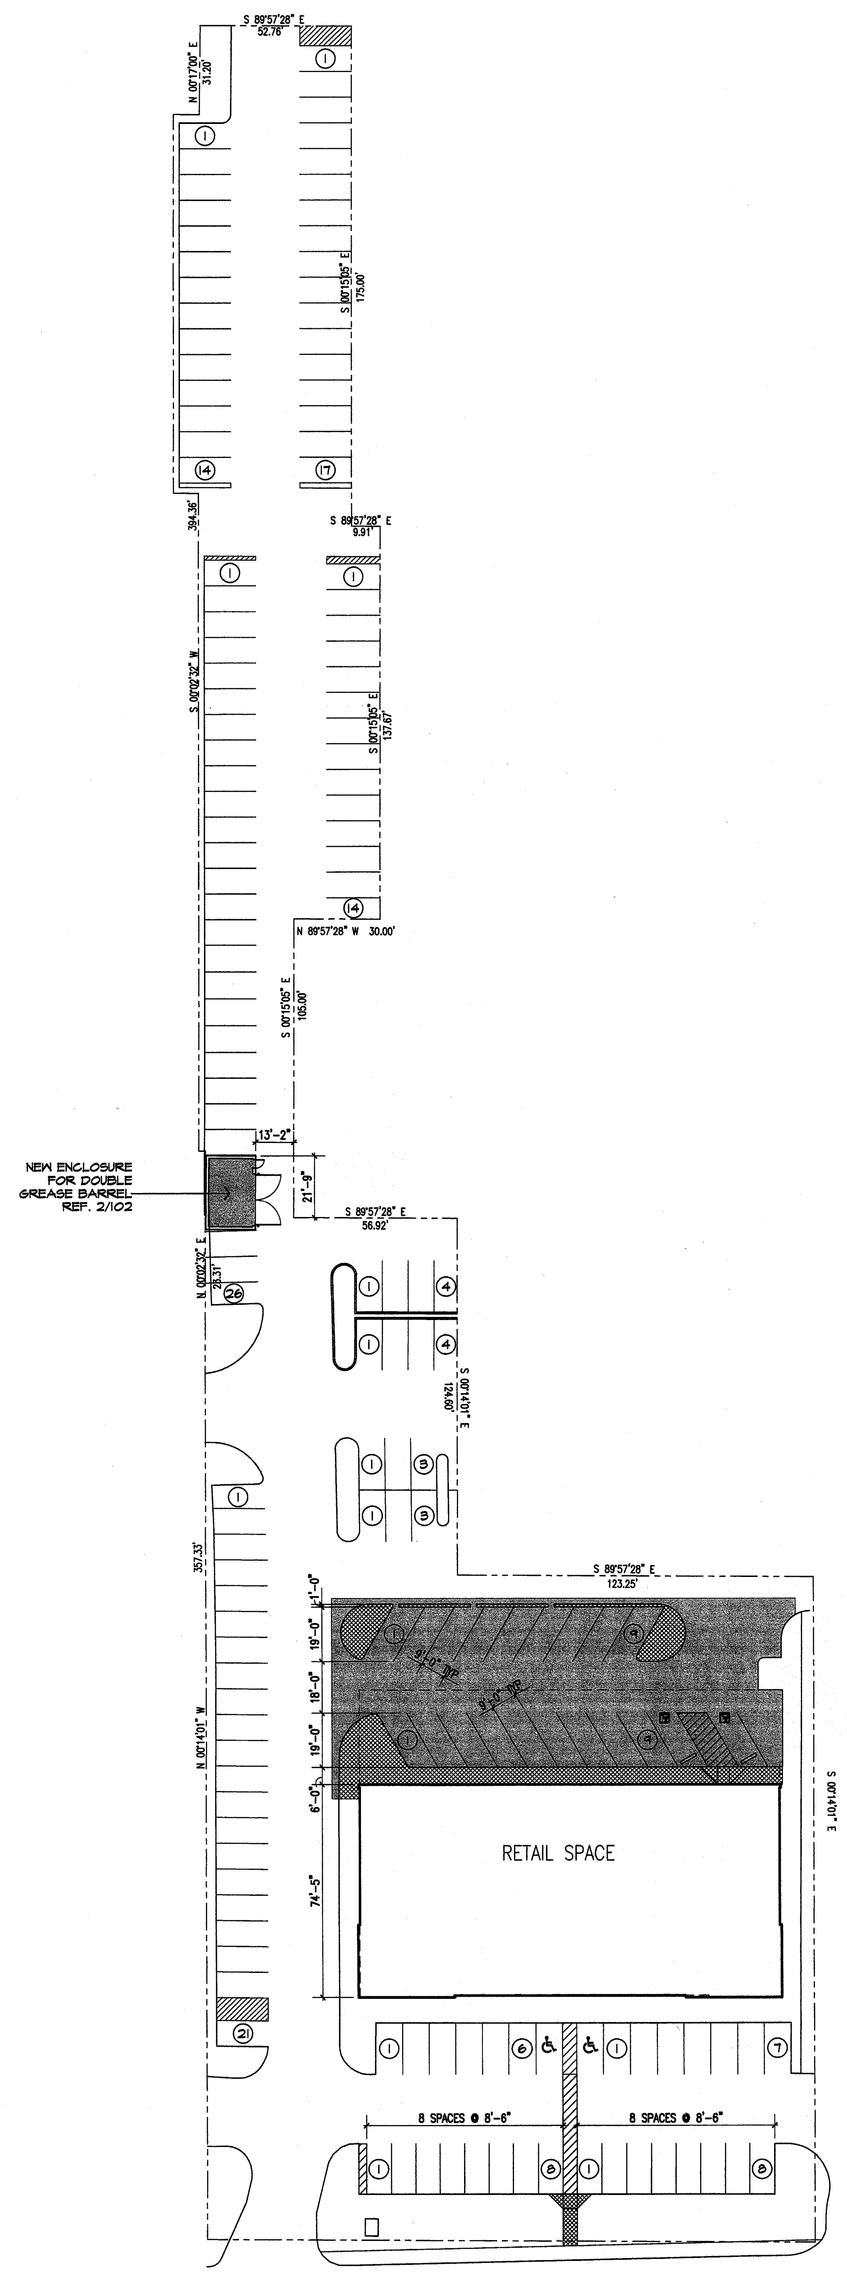

01 SITE PLAN
SCALE: 1" = 30'-0" X-SIT020

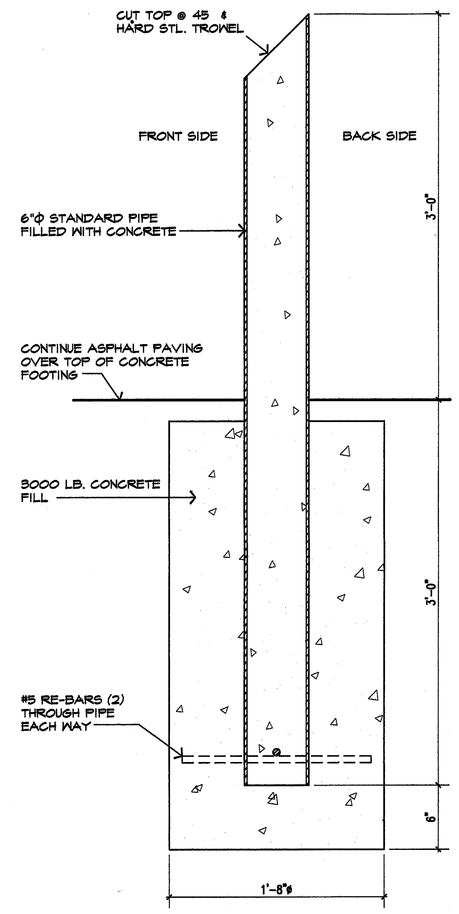

04 BOLLARD DETAIL
SCALE: 1 1/2" = 1'-0"

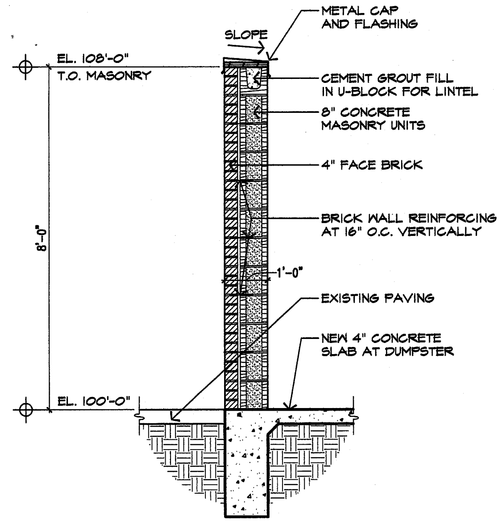

03 DUMPSTER SCREEN WALL
SCALE: 1/2" = 1'-0"

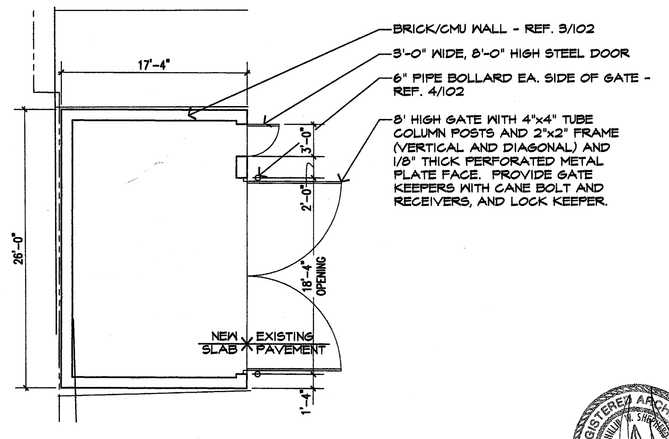

02 DUMPSTER PLAN
SCALE: 1/8" = 1'-0"

PHILLIP SHEPHERD ARCHITECTS, INC.
105 Turtle Creek Blvd.
Dallas, Texas 75207
214-363-2050
fax: 214-691-5090
Architecture
Interiors
Planning
A Texas Corporation

Date: 24 FEB. 04

Revision:

© COPYRIGHT

BELT LINE/QUORUM SHOPPING CENTER
4933 - 4945 BELT LINE ROAD
ADDISON, TX 75254

Sheet Number: 102

Project Number: 4020-00

REGISTERED ARCHITECT PHILLIP L. SHEPHERD STATE OF TEXAS

FILE: S:\4020-00\020-102.DWG PLOT DATE: 02/24/2004 PLOT SCALE: 1" = 30' XREFS: X-TTL020.DWG, X-SIT020.DWG