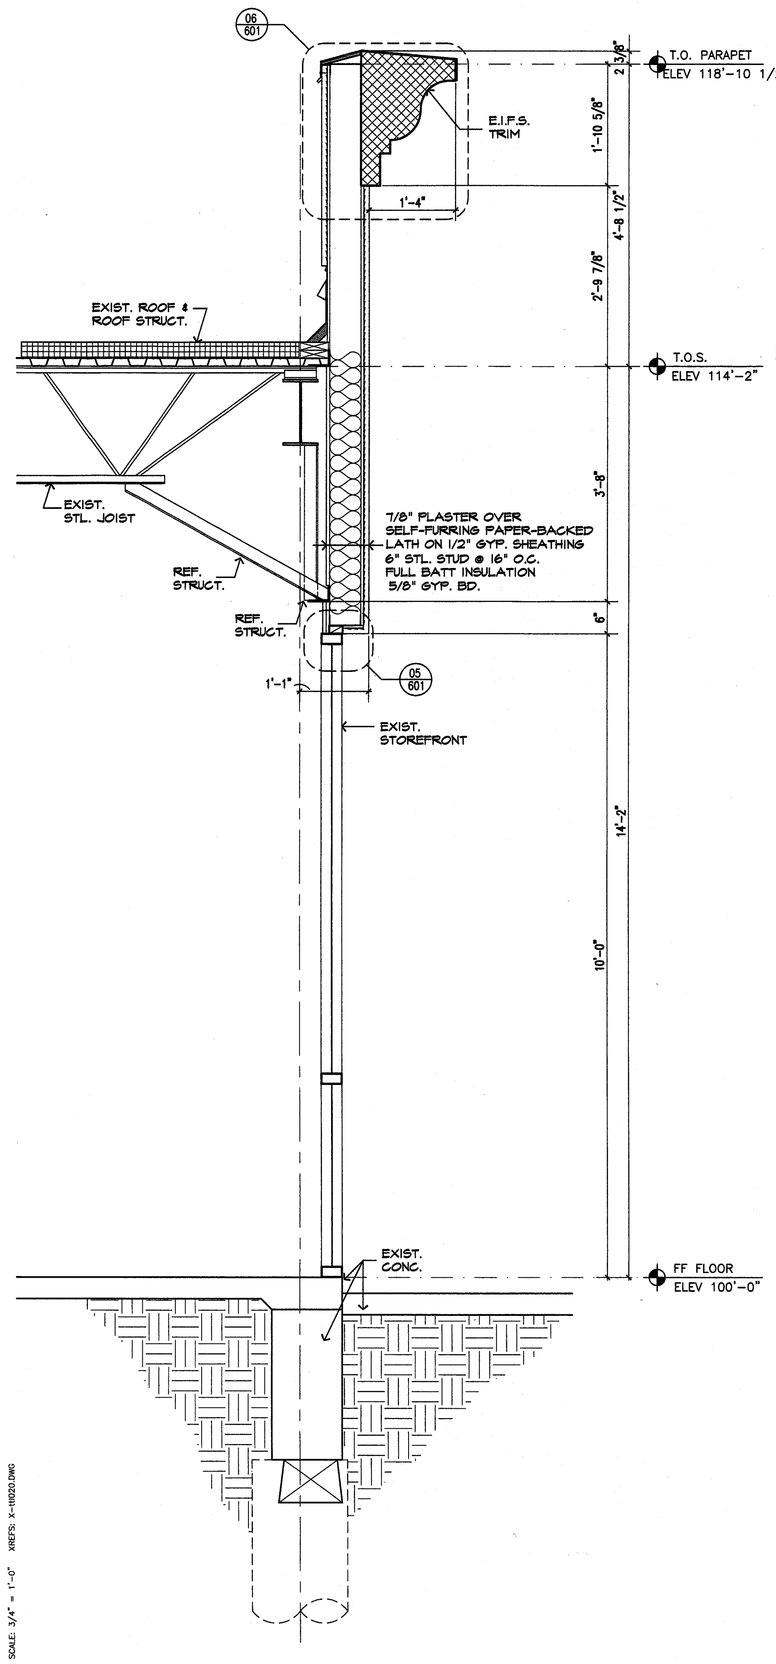

04 WALL SECTION
SCALE: 3/4" = 1'-0" REF. 01/201

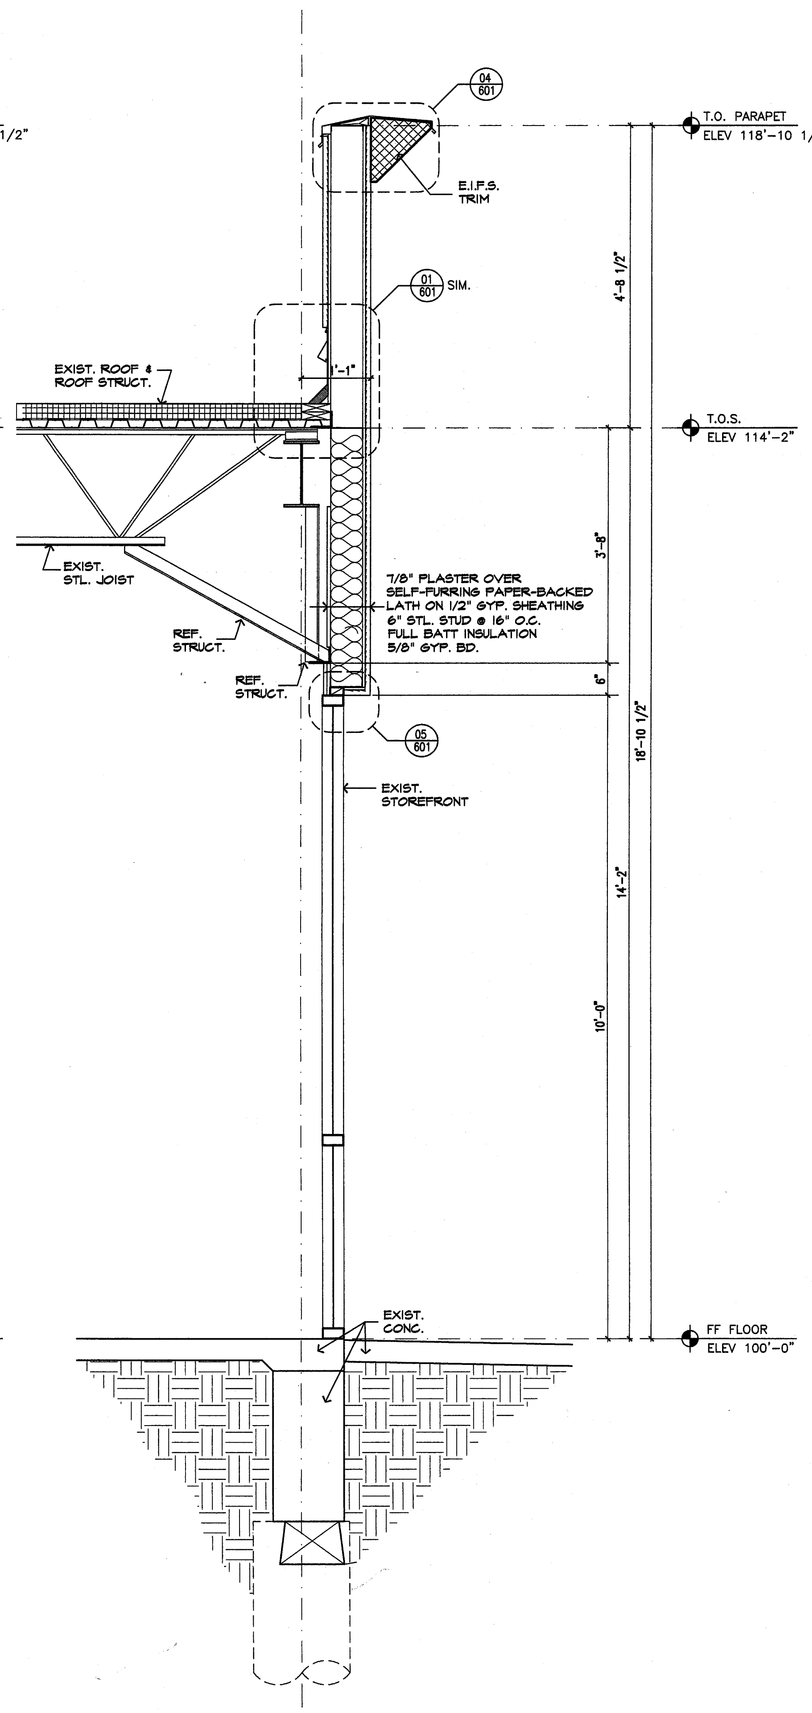

03 WALL SECTION
SCALE: 3/4" = 1'-0" REF. 01/201

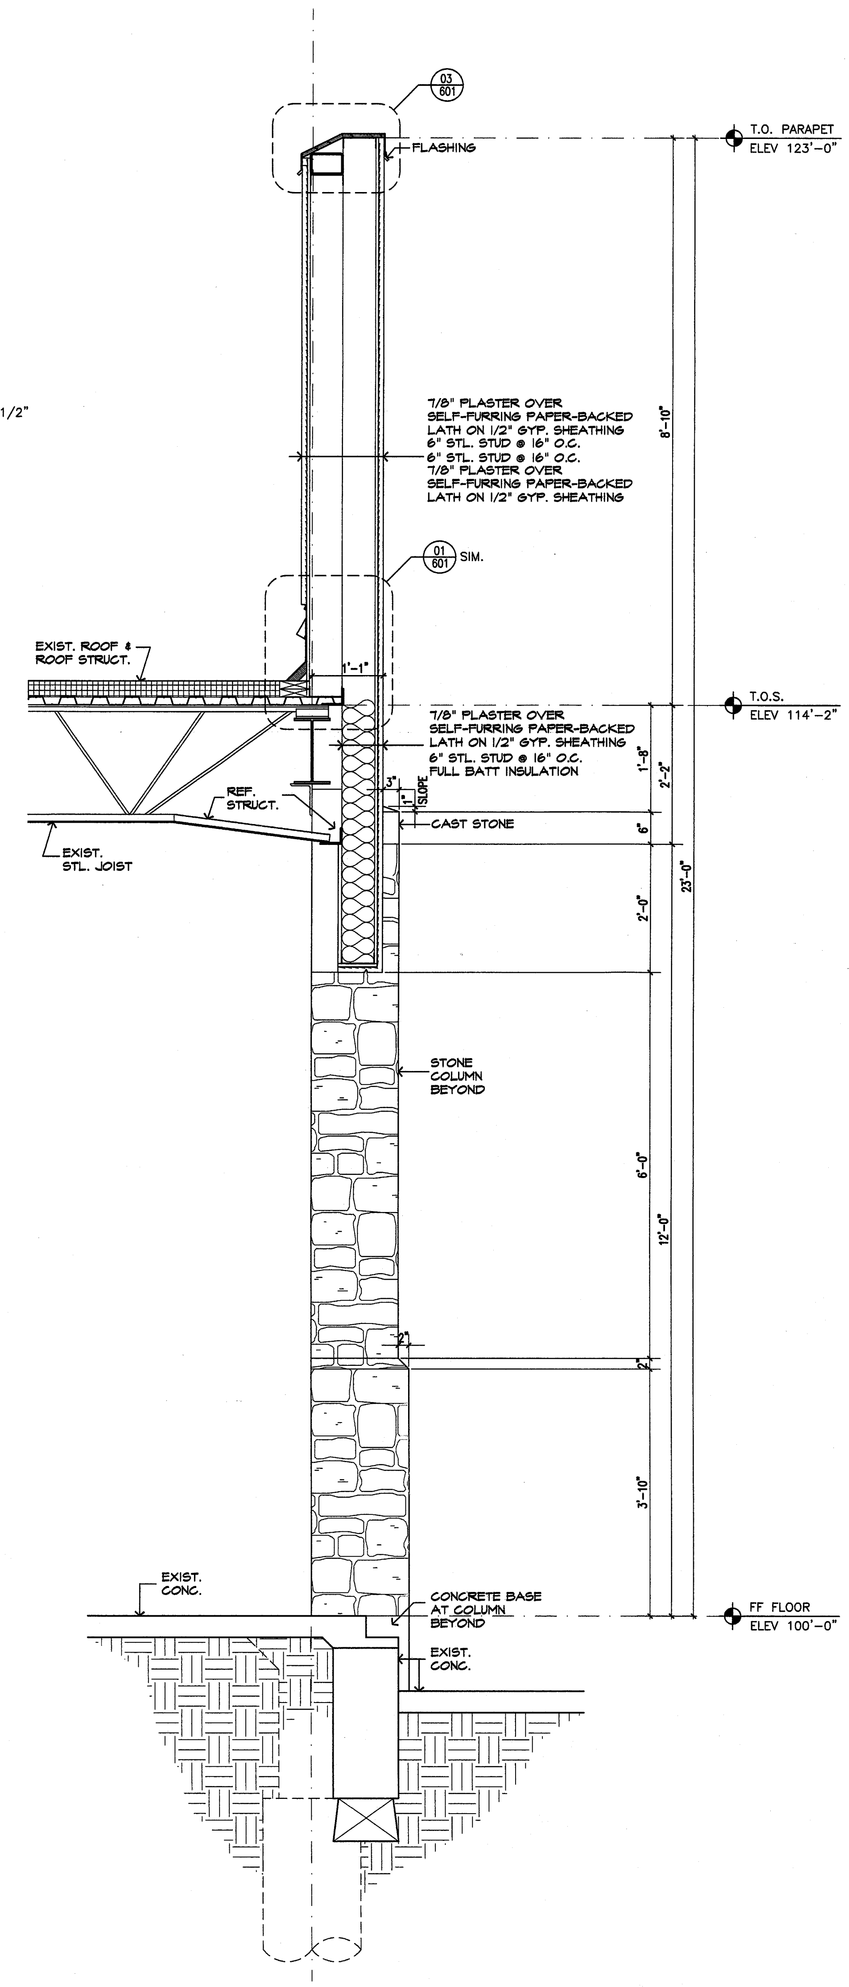

02 WALL SECTION
SCALE: 3/4" = 1'-0" REF. 01/201

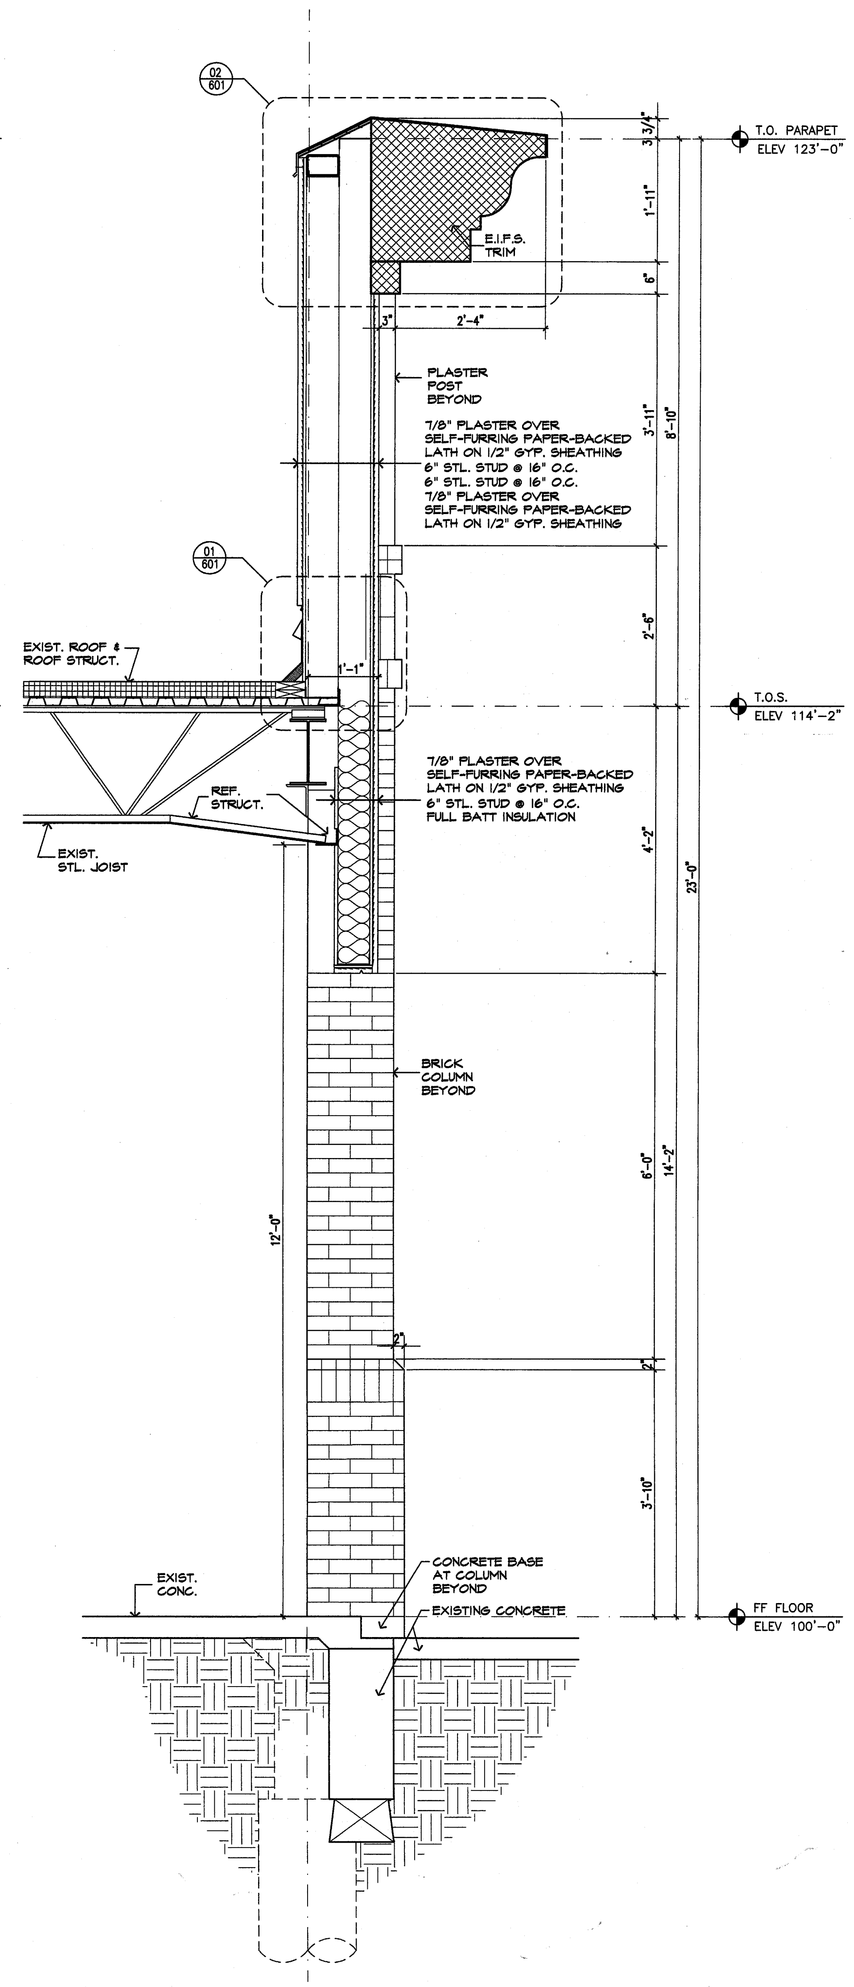

01 WALL SECTION
SCALE: 3/4" = 1'-0" REF. 01/201

PHILLIP SHEPHERD ARCHITECTS, INC.
Architecture
Interiors
Planning
A Texas Corporation
105 Turtle Creek Blvd.
Dallas, Texas 75207
214-363-2050
fax: 214-691-5090

Date: 18 FEB 04

Revision:

© COPYRIGHT

BELT LINE/QUORUM SHOPPING CENTER
4933 - 4945 BELT LINE ROAD
ADDISON, TX 75254

Sheet Number:
501

Project Number:
4020-00

FILE: S:\4020-00\020-501.DWG PLOT DATE: 02/18/2004 PLOT SCALE: 3/4" = 1'-0" XREFS: X-1H020.DWG