04 WALL SECTION
SCALE: 3/4" = 1'-0"

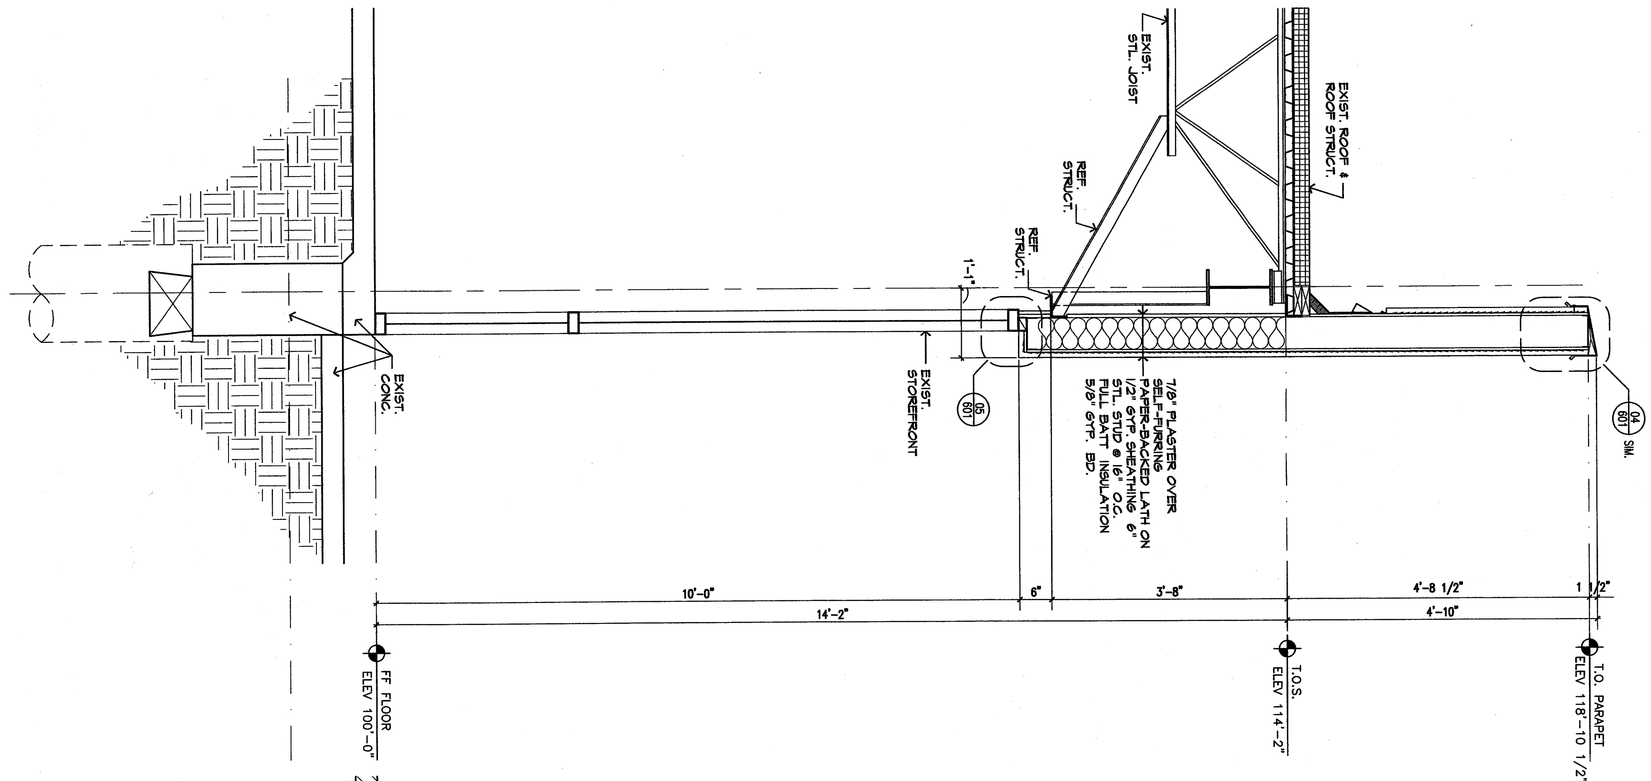

03 WALL SECTION
SCALE: 3/4" = 1'-0"

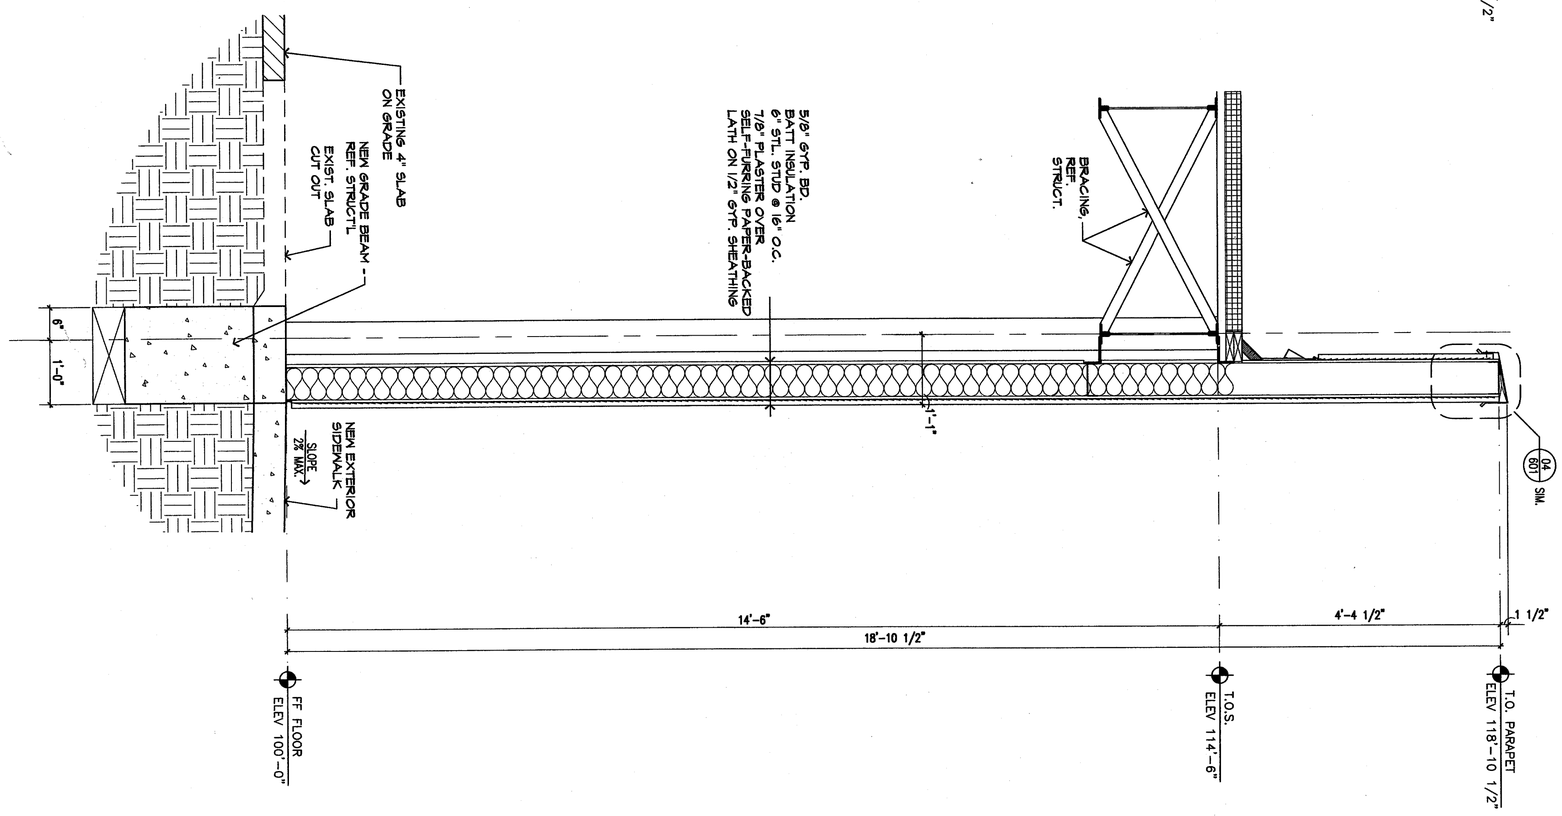

02 WALL SECTION
SCALE: 3/4" = 1'-0"

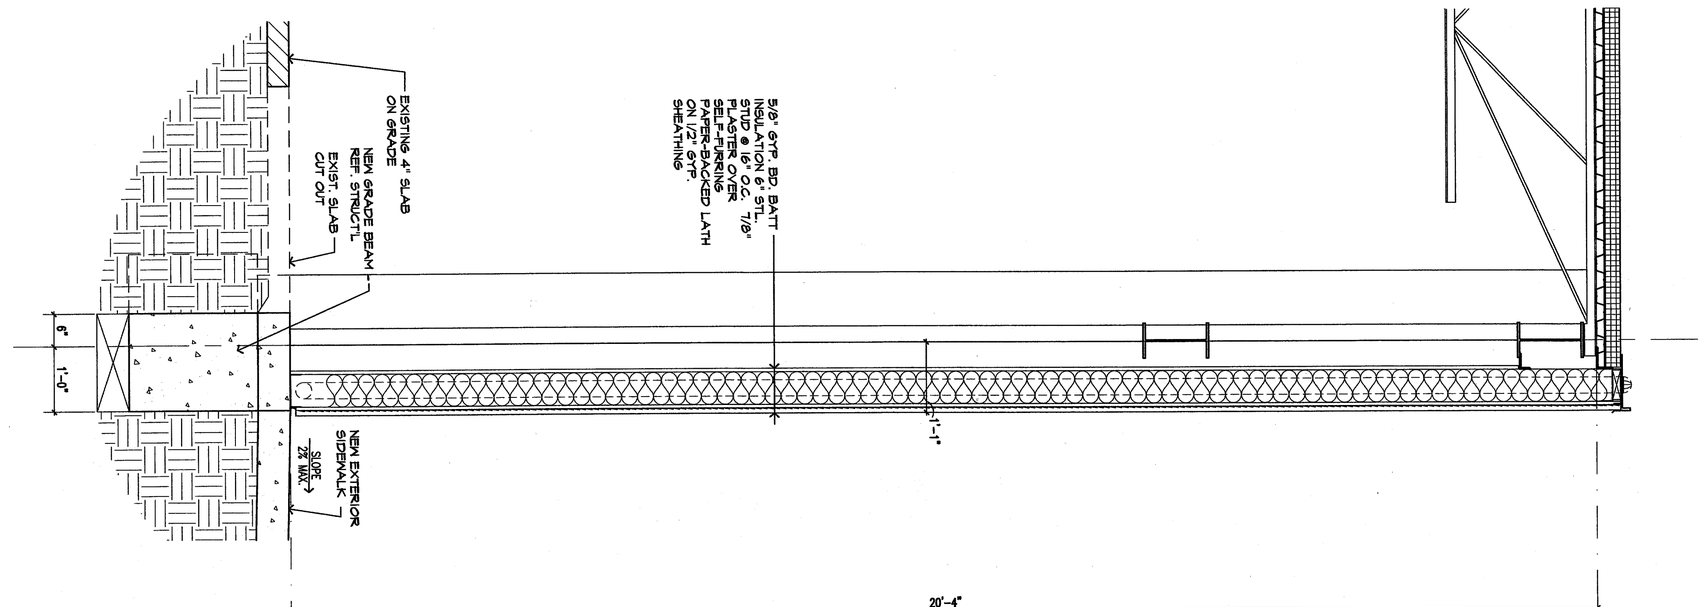

01 WALL SECTION
SCALE: 3/4" = 1'-0"

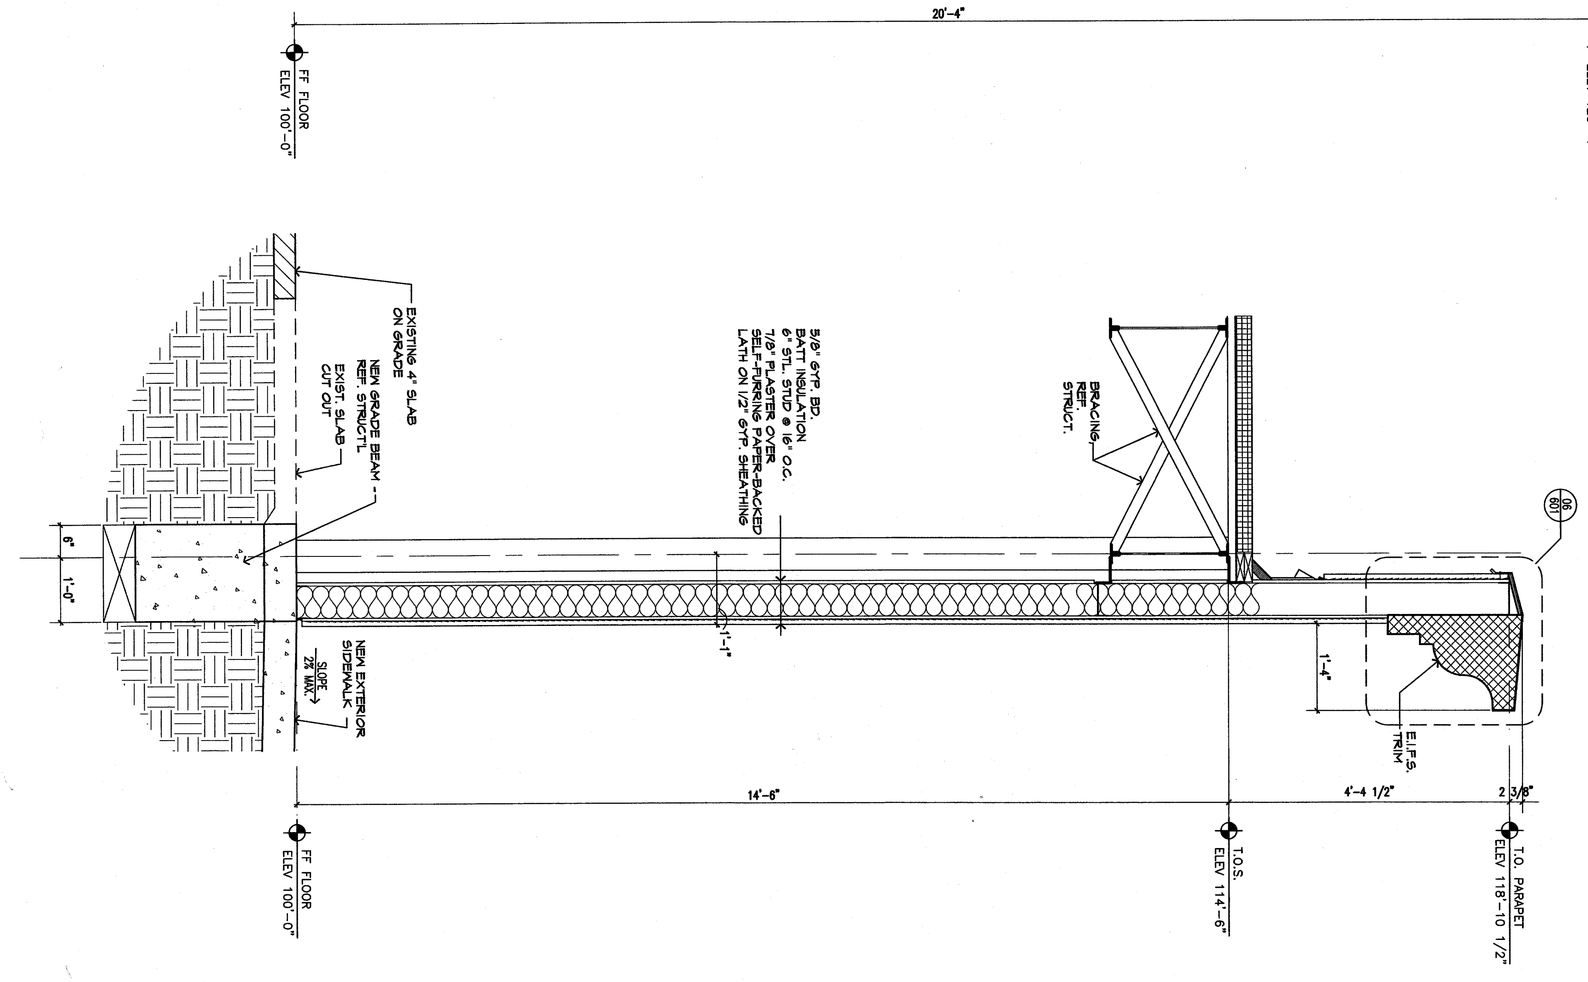

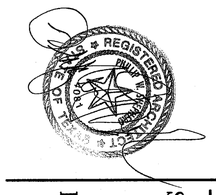

Sheet Number: **502**

Project Number: 4020-00

BELT LINE/QUORUM SHOPPING CENTER
4933 – 4945 BELT LINE ROAD
ADDISON, TX 75254

© COPYRIGHT

Revision:

Date: 24 FEB. 04

PHILLIP SHEPHERD ARCHITECTS, INC.

Architecture
Interiors
Planning

A Texas Corporation

105 Turtle Creek Blvd.
Dallas, Texas 75207
214-363-2050
fax: 214-691-5090