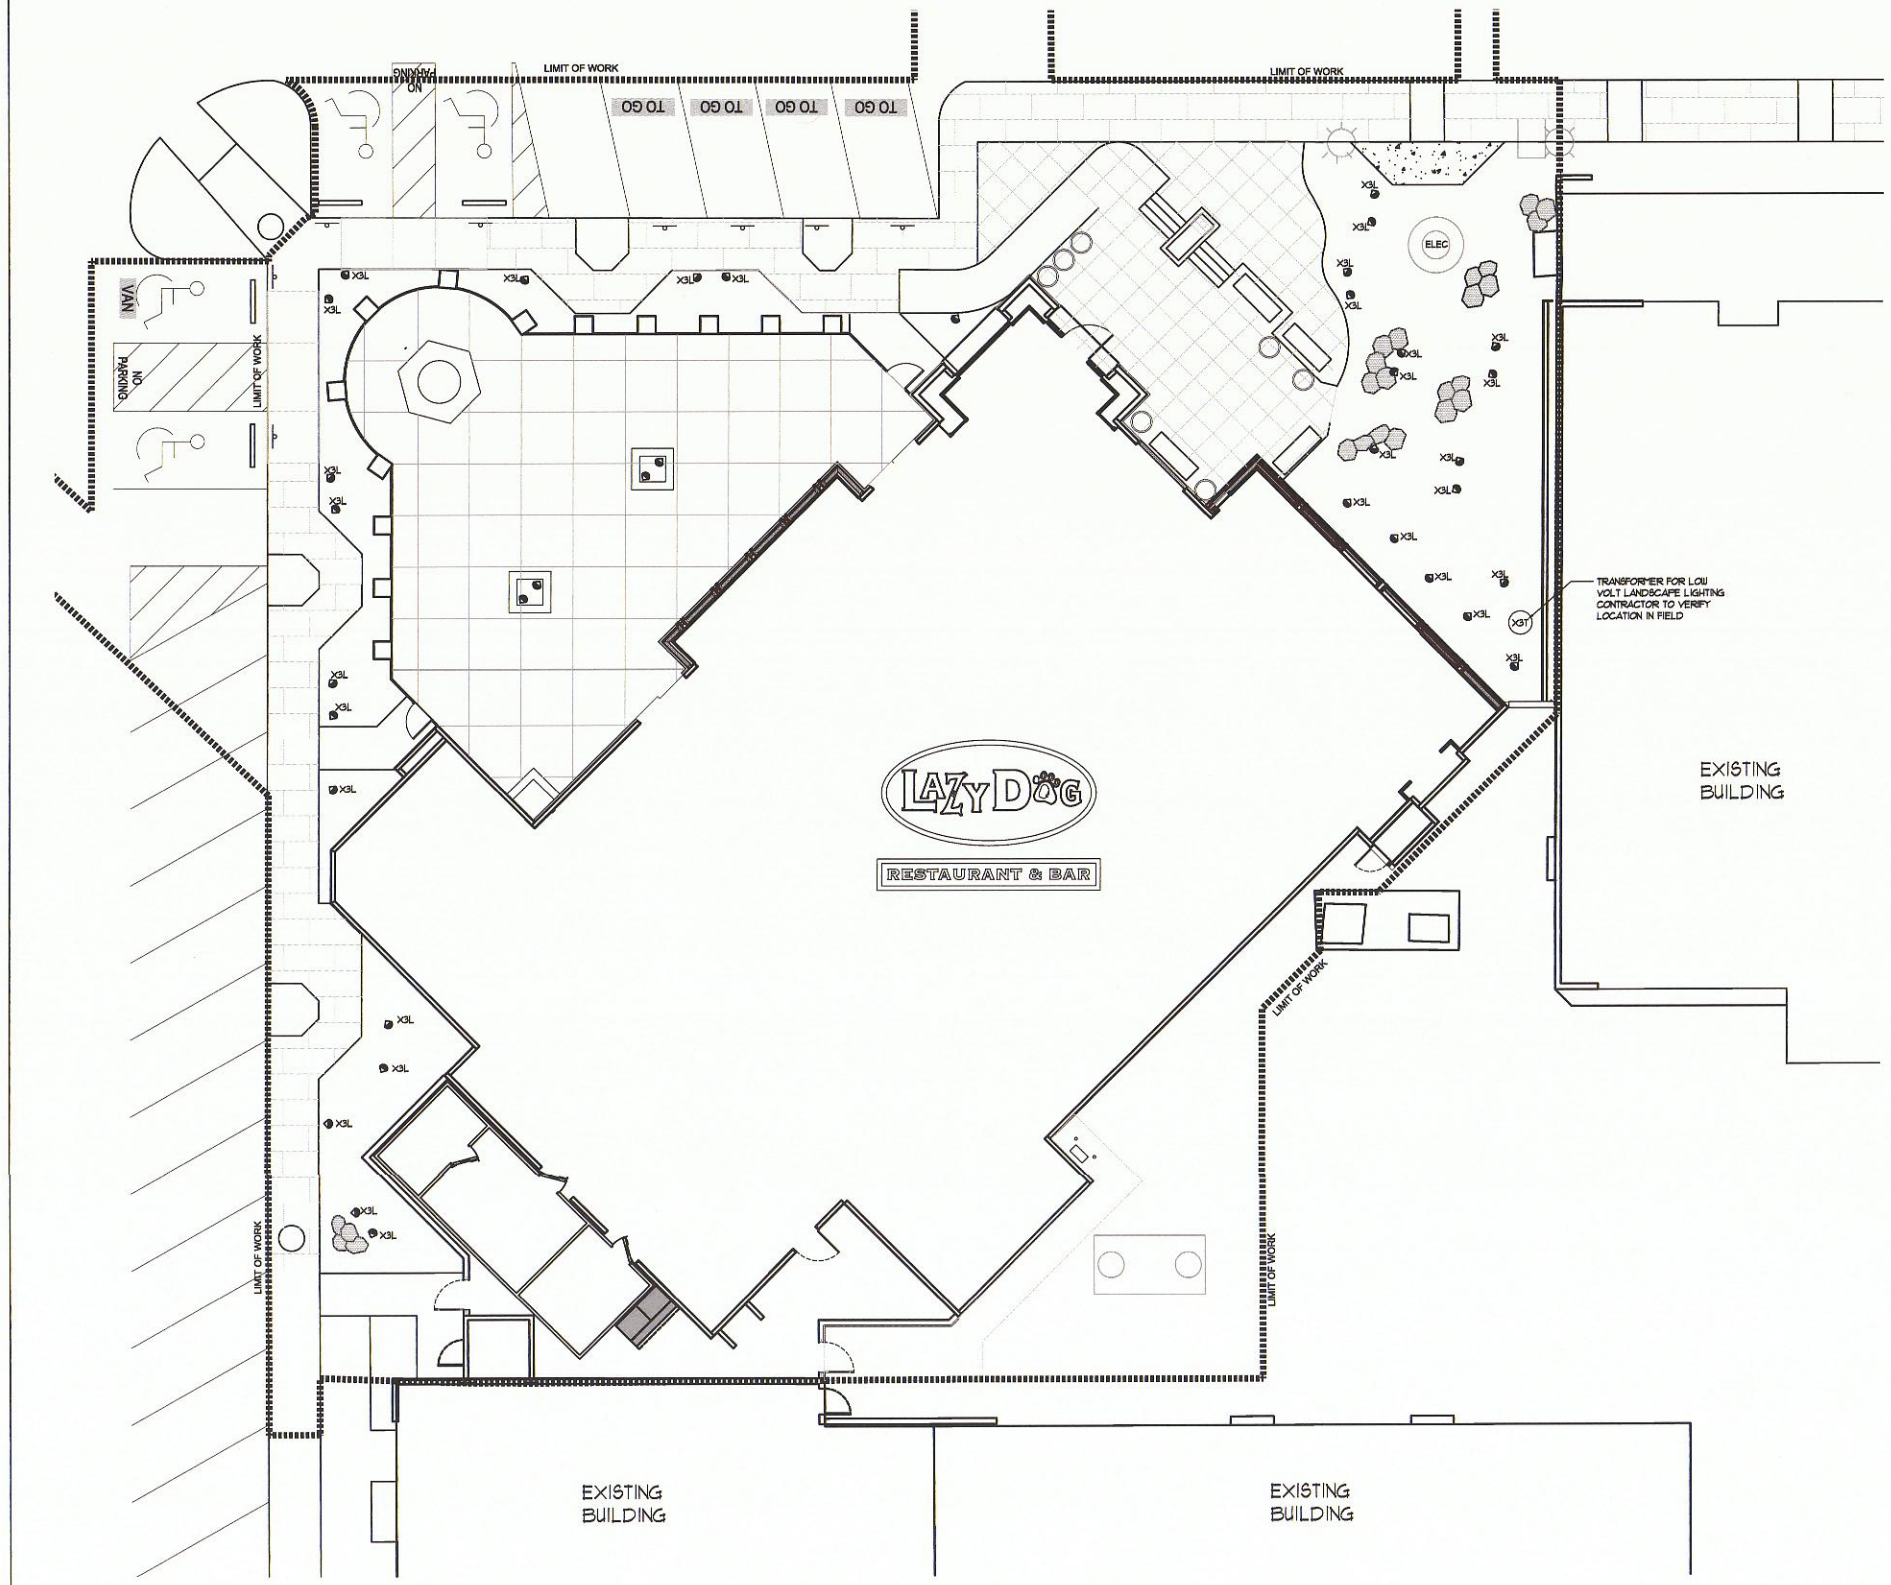

LIGHTING LEGEND

SYMBOL	DESCRIPTION	MNFR.	MODEL	
X3L	MR16 OUTDOOR UPLIGHT WITH GROUND COMMERCIAL MOUNTING POST AND WEATHERED BRONZE FINISH. FED FROM REMOTE TRANSFORMER. FOR USE IN LANDSCAPE AREAS	FOCUS	DL-22-XEC-FA24MDFOST-DR20-NL-WBR	MR16-40-B01-12-927-25-2 (00223) MR16 Vlnd 9.8W 2700k 25 degrees
X3T	SEBCO ROCK LIGHTING TRANSFORMER WITH TIMER & PHOTOCELL 120VAC-6A MAX	SEBCO	1041-D	

Approved for Construction
Town of Addison Parks Dept.
12.17.14

NORTH

SCALE: 1/8"=1'-0"

LANDSCAPE ARCHITECTURE
23011 Moulton Parkway
Suite J12 · Laguna Hills, CA 92653
(949) 855-6413
FAX 830-4465
PLANNING · RESEARCH
STAN SMITH ASSOCIATES

Sheet Title
LANDSCAPE LIGHTING PLAN
Original drawings size is 30" x 42"

Project
VILLAGE ON THE PARKWAY
5100 BELT LINE RD
ADDISON, TX 7524

Issue Date:

Revisions
1 DEC 2014 Plan Check Re-Submittal
1 DEC 2014 Bid Set

Scale: 1/8"=1'-0"
Drawn By: NS
Checked By: SSA
Sheet Number:
L-4