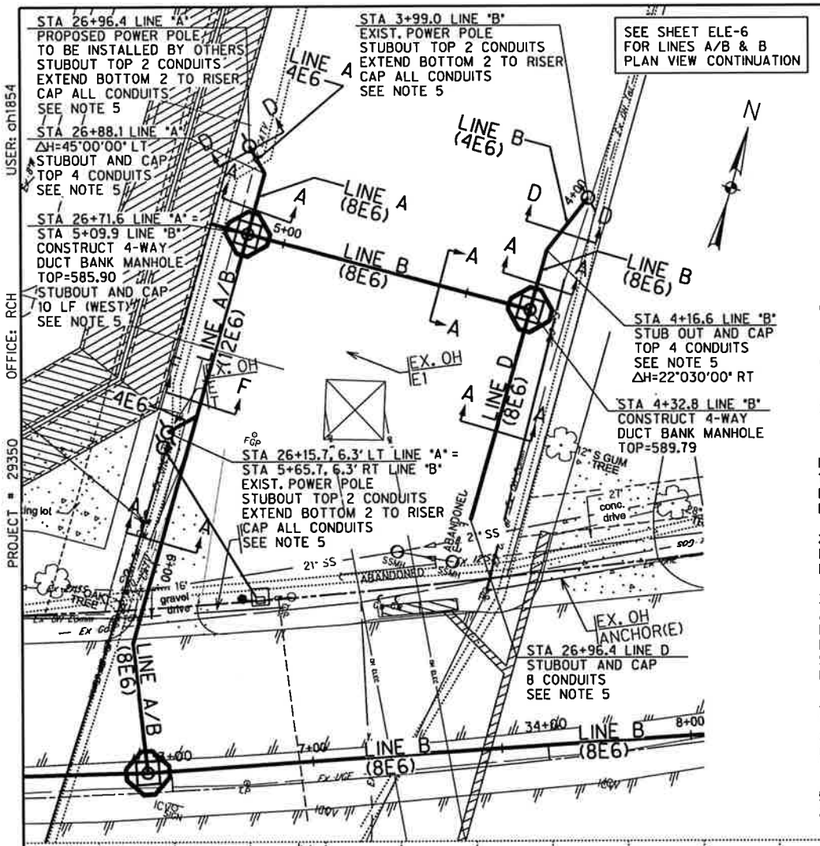

LEGEND

- PROPOSED PULL OR SERVICE BOX (AS NOTED)
- PROPOSED POWER POLE WITH RISER (POWER POLE BY OTHERS)
- PROPOSED TRANSFORMER PAD
- PROPOSED VISTA GEAR PAD
- PROPOSED PME PAD
- PROPOSED ELECTRICAL DUCT BANK MANHOLE
- PROPOSED ELECTRIC DUCT BANK BY OTHER THAN OPEN CUT (B.O.T.O.C.)
- PROPOSED ELECTRICAL DUCT BANK BY OPEN CUT (SIZE)
- PROP JOINT TRENCH (FRANCHISE & ONCOR) (SEE NOTE 4)
- (M) PROPOSED CABINET FOR ONCOR PROVIDED METER

NOTE:
1. ALL PROFILE ELEVATIONS FOR ELECTRICAL DUCT BANK ARE FOR OUTSIDE BOTTOM OF DUCT BANK UNLESS OTHERWISE SPECIFIED.

2. ALL PROFILE ELEVATIONS FOR ELECTRICAL MANHOLES ARE FOR OUTSIDE BOTTOM OF MANHOLE FLOOR UNLESS OTHERWISE SPECIFIED.

3. STEEL ENCASEMENT PIPE SIZES SHOWN ARE APPROXIMATE AND SHALL BE AS REQUIRED FOR CONSTRUCTION AND RECOMMENDED BY PIPE SPACER MANUFACTURER. PIPE SPACERS SHALL BE DESIGNED AND SUPPLIED BY UNDERGROUND DEVICES, INC. OR APPROVED EQUAL.

4. ALL ELECTRIC LOAD CABLES TO BE INSTALLED IN JOINT TRENCH WITH RELOCATED FRANCHISE UTILITIES, EXCEPT AS NECESSARY TO CONNECT TO ELECTRICAL EQUIPMENT OR AS NOTED ON THE PLANS. FOR JOINT TRENCH SEE TELECOM RELOCATION PLAN SHEETS.

5. INSTALL ELECTRICAL MARKER PROVIDED BY ONCOR AT ALL BURIED STUBOUTS.

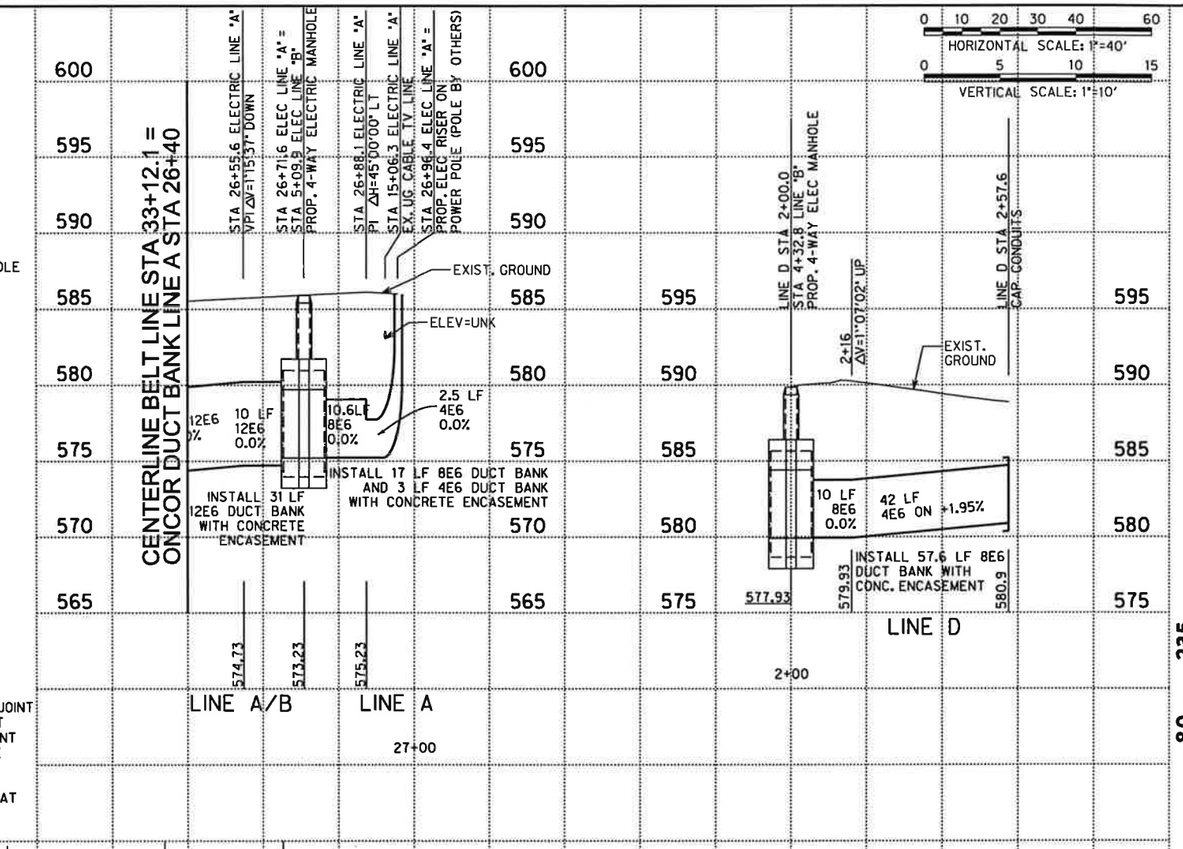

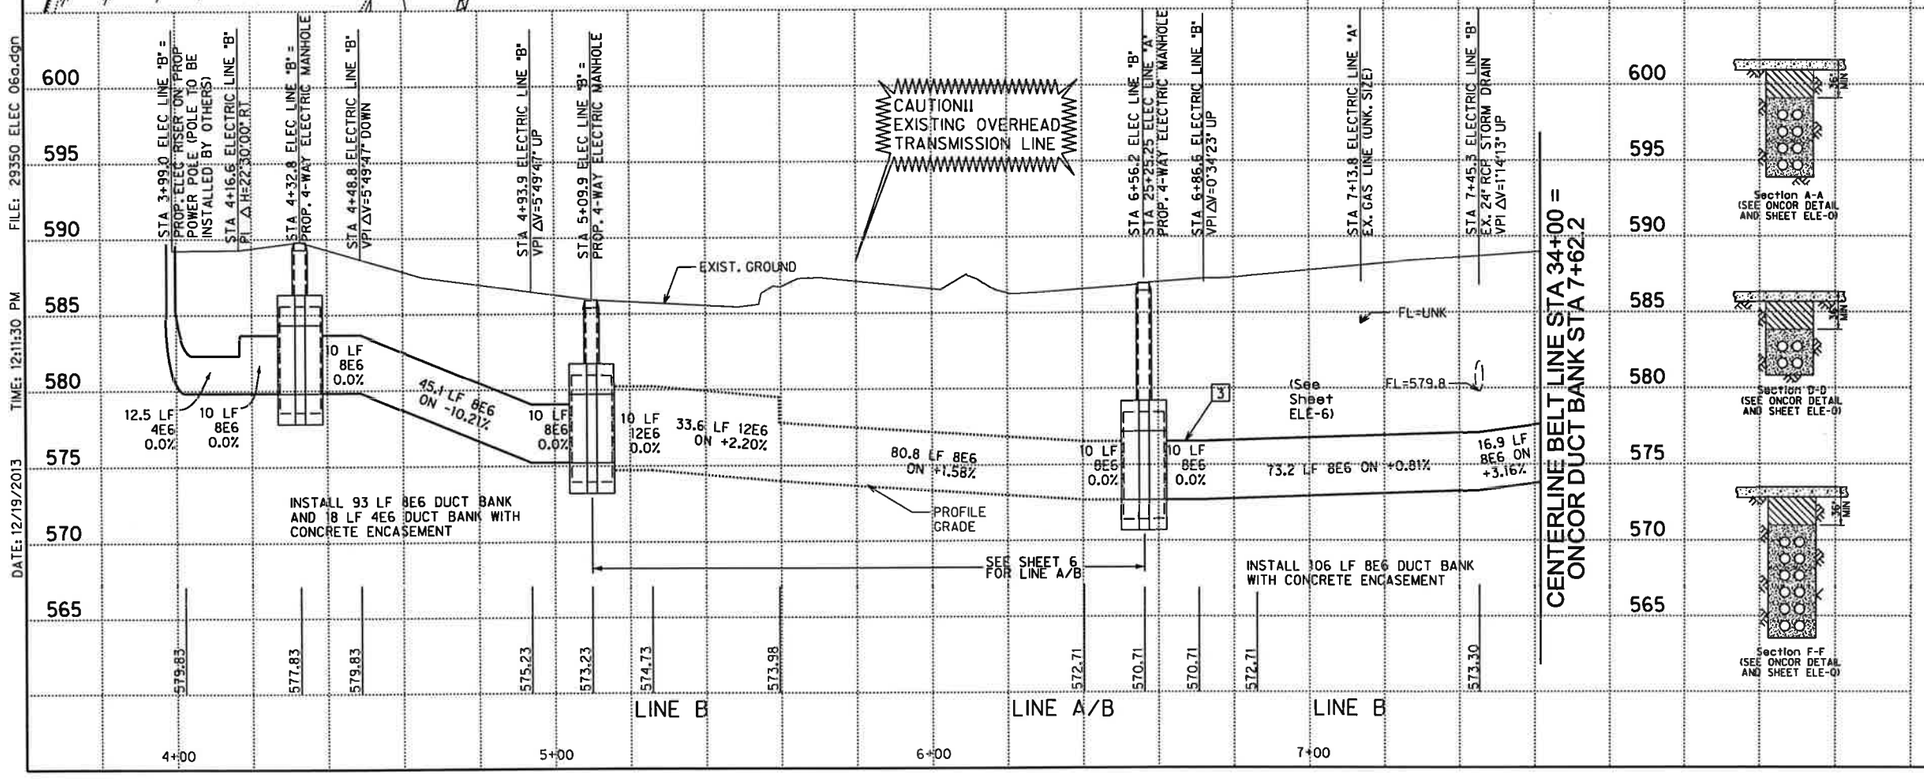

CHARLIE BARTHELL MORAN 101189 LICENSED PROFESSIONAL ENGINEER

Signature of Registrant ,P.E. 12-19-2013 Date

FIRM REGISTRATION NUMBER: 312

NO.	REVISION	BY	DATE

TOWN OF ADDISON
DALLAS COUNTY, TEXAS

BELT LINE ROAD
UNDERGROUND ELECTRICAL

ONCOR DUCT BANK PROFILE
LINE A AND LINE B

HALFF
1201 NORTH BOWSER ROAD, RICHARDSON, TEXAS 75081-2275
TEL (214) 348-6200 FAX (214) 739-0095

PROJECT	DESIGN	DRAWN	DATE	FILE	SHEET
29350	HALFF	HALFF	NOV. 2013	29350 ELEC 06A	ELE-6A

USER: dh1854
OFFICE: RCH
PROJECT = 29350
FILE: 29350 ELEC 06a.dgn
TIME: 12:11:30 PM
DATE: 12/19/2013