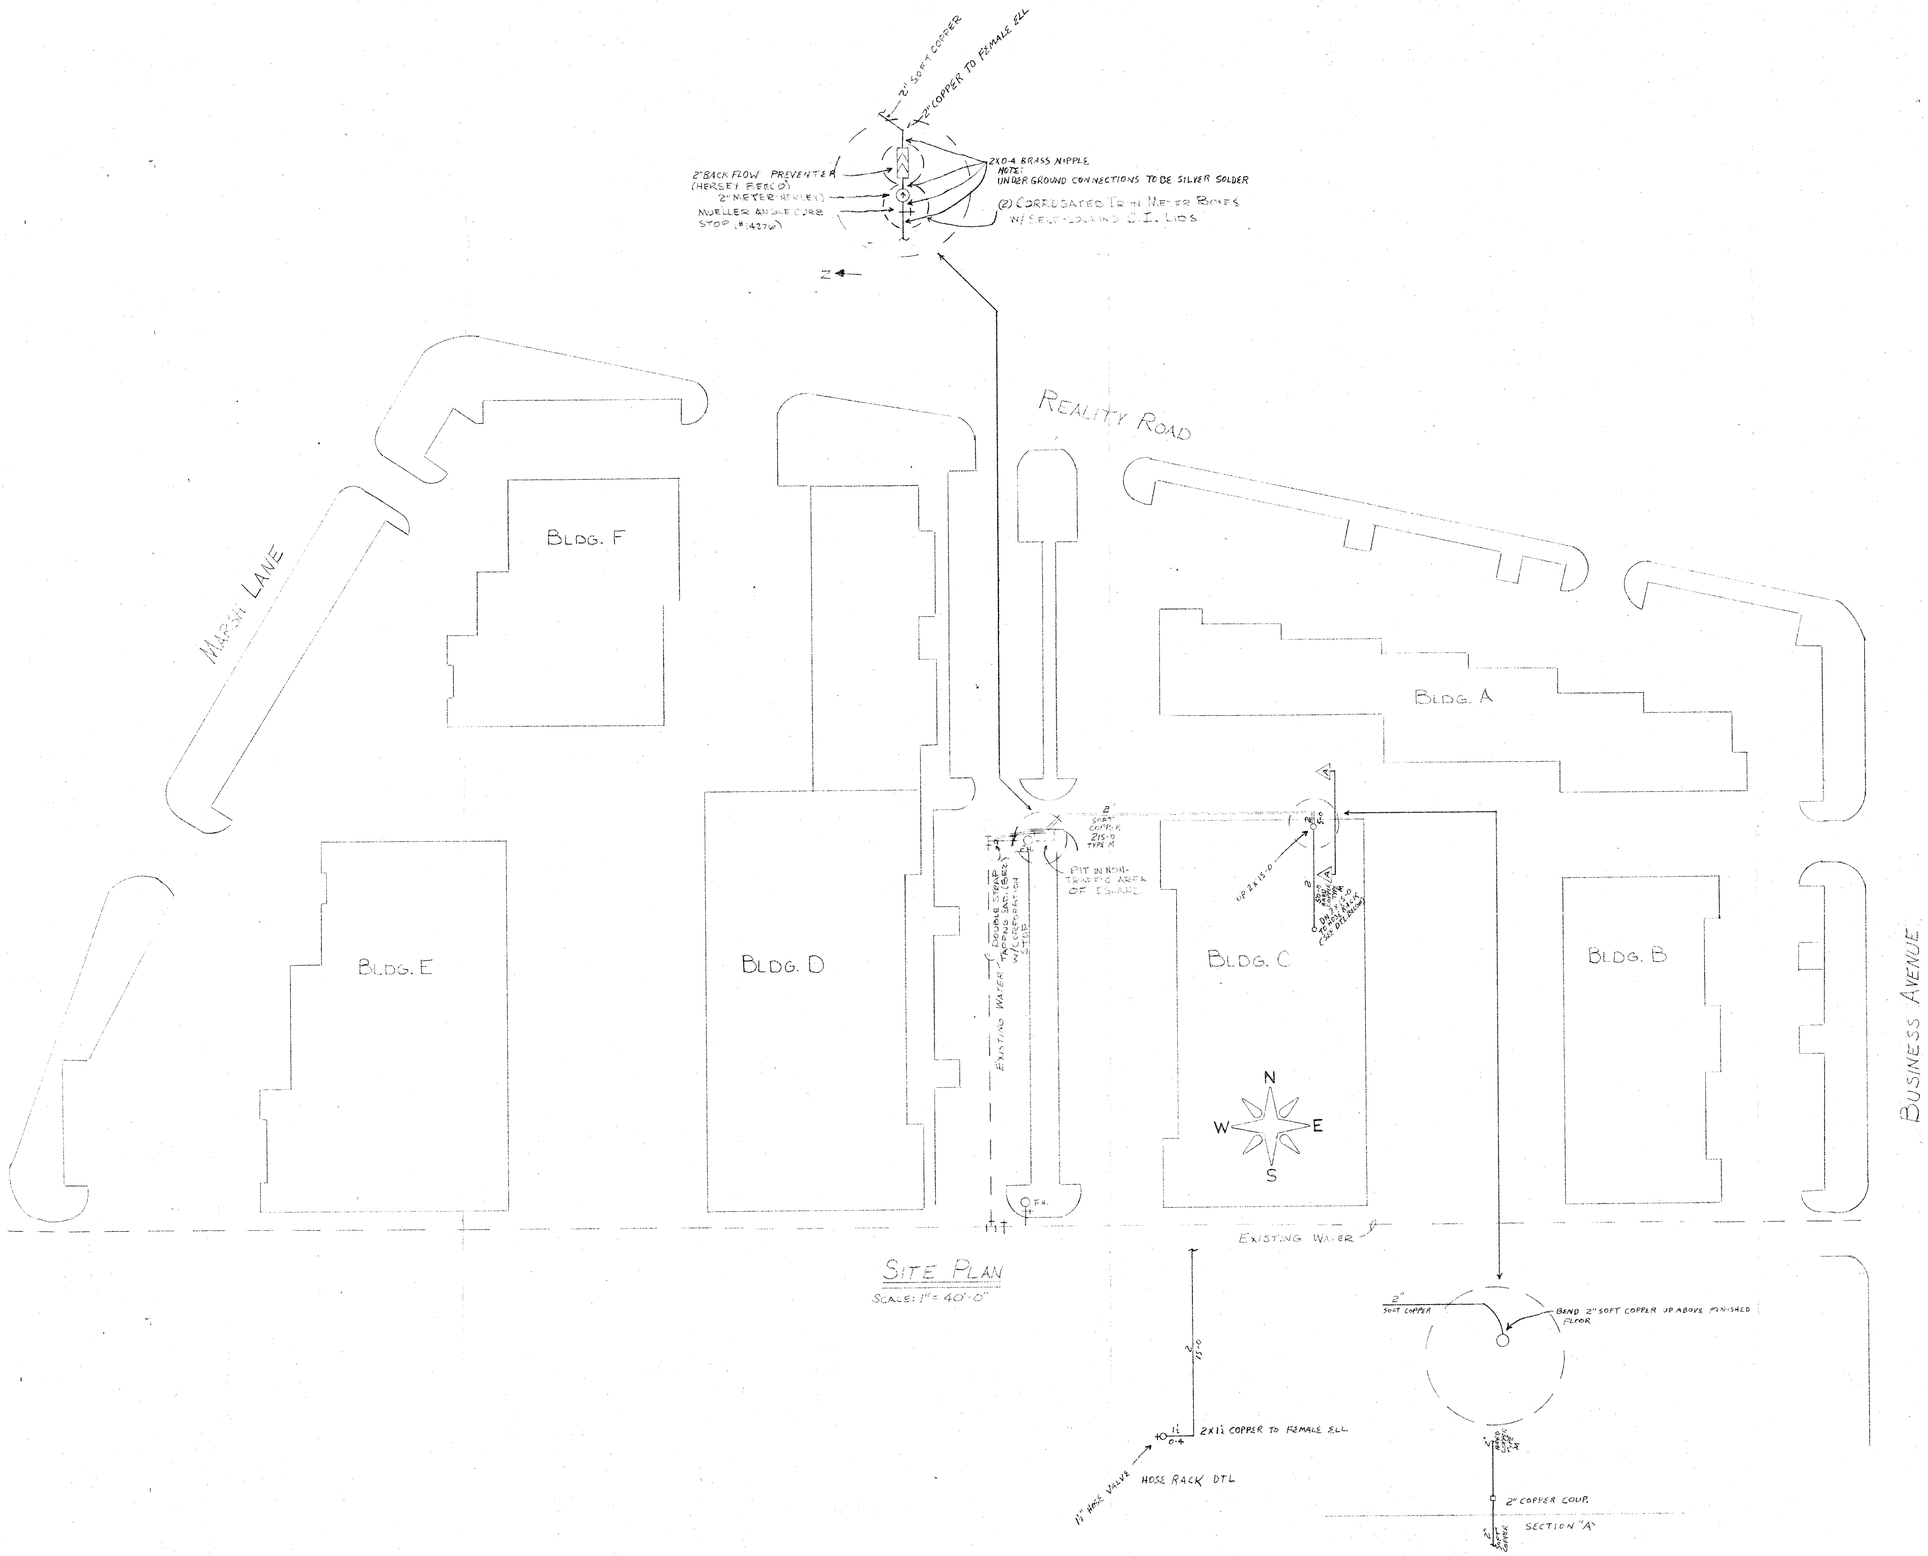

PLAN VIEW SYMBOLS		BUILDING & SYSTEM LEGEND	
WET MAIN RISER	STD. F.D.C. 2½×2½×4	HYDRAULIC LINE NO.	(2-4) ℄ PIPE BELOW
DRY MAIN RISER	FLUSH F.D.C. 2½×2½×4	HYDRAULIC REF. POINT	(2-0) ℄ PIPE ABOVE FLOOR
DELUGE RISER	SINGLE F.D.C. 2½×3	#5 FABRICATION LINE NO.	15-0 ROOF ELEVATION
WATER MOTOR & GONG	FIRE HOSE RACK	"A1" FABRICATION MAIN NO.	9'-6 CEILING ELEVATION
ELECTRIC BELL	FIRE HOSE CABINET	WALL TO ROOF DECK	CEILING HIGH WALL

125# BLK. C.I. FLANGED FITTINGS			125# BLK. C.I. SCREW FITTINGS					GROOVED FITTINGS			U.L. APPROVED WELDED OUTLETS	
COMPANION FLANGE	FLANGED UNION	FLANGED SCREWED REDUCER	90° ELL	45° ELL	TEE	REDUCER	CROSS	GROUND JOINT UNION	COUPLING	PLAINLOCK	COUPLING	TAPER REDUCER	90 REDUCER	90° ELL	45° ELL	TEE	WELD GRUV STUBBY	PIPE-O-LET
REDUCER	ELL	TEE										

SPKRS. ON SHEET 165°	212°	286°	SYM.	SIZE	SPRINKLER DESCRIPTION	NO.	DATE	REVISION DESCRIPTION
TOTAL SPRINKLERS ON SHEET					TOTAL SPRINKLERS ON JOB			

DESIGNED BY	DRAWN BY	CHECKED BY	CONTRACT NO.	DATE
	Eddie		9603-D	2-22-83

LaDEW FIRE PROTECTION
P.O. BOX 270639 — 4120 SCOTTSDALE DR.
DALLAS, TEXAS 75227

☐ EL PASO ☐ HOUSTON ☐ FT. WORTH ☐ HAMMOND, LA ☐ LUBBOCK ☐ LONGVIEW ☐ SAN ANTONIO ☐ OKLAHOMA CITY

Underground for AL-KO Lease Bldg.
Beltline at Marsh Business Park
Addison Texas

AUTHORITY HAVING JURISDICTION: **City of Addison Fire Marshal**
SCALE:
SHEET NO. 1 OF 1