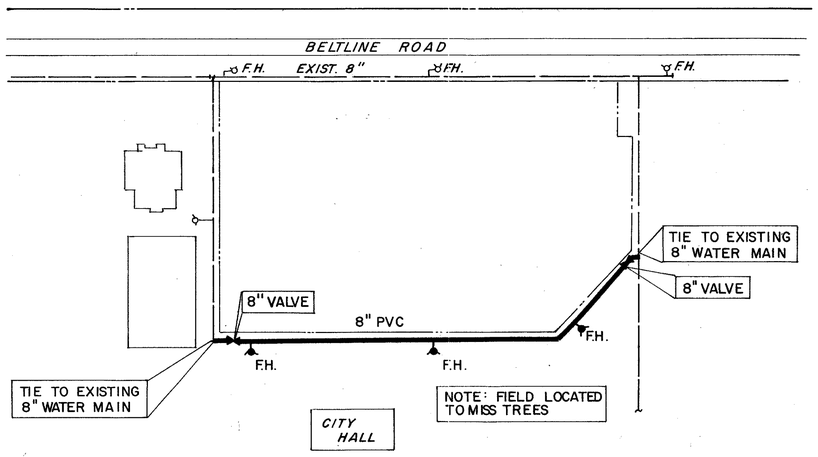

ESTIMATED QUANTITES

ITEM	DESCRIPTION	UNIT	QUANTITY
3	8" WATER MAIN (PVC)	L.F.	660
5	8" VALVES	EA.	2
6	FIRE HYDRANTS	EA.	3
11	2" SERVICE LINE	L.F.	100
7	TIE-IN TO EXIST. WATER MAIN	EA.	2

NO.	REVISION	BY	DATE

CITY OF ADDISON
DALLAS COUNTY, TEXAS

WATER IMPROVEMENTS

PHASE II
BELTLINE ROAD - CITY HALL
LINE A

GINN, INC.
CONSULTING ENGINEERS DALLAS, TEXAS

DESIGNED BY: HWG | SCALE: 1"=100'
DRAWN BY: SF | DATE: 1979
Sheet 1 of 6