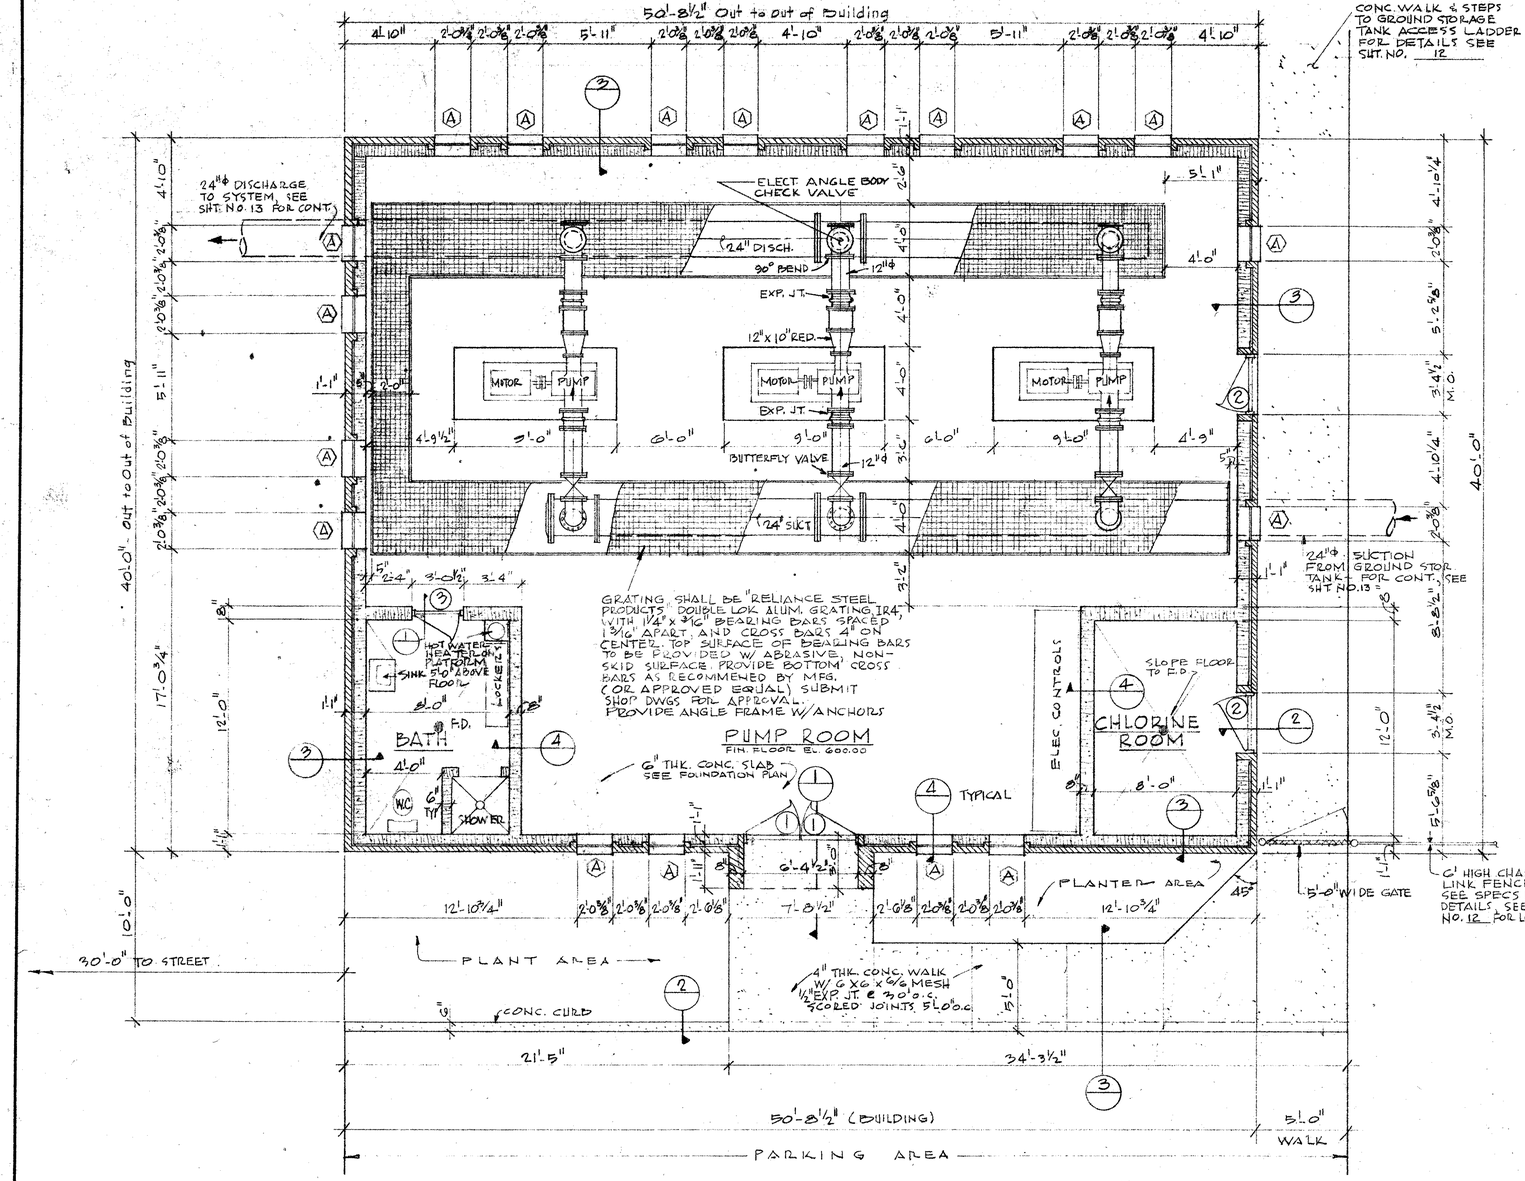

PUMP STATION FLOOR PLAN ~ 1/4"=1'-0"

FINISHED FLOOR ELEV. 600.00 (m.s.l.)

NORTH

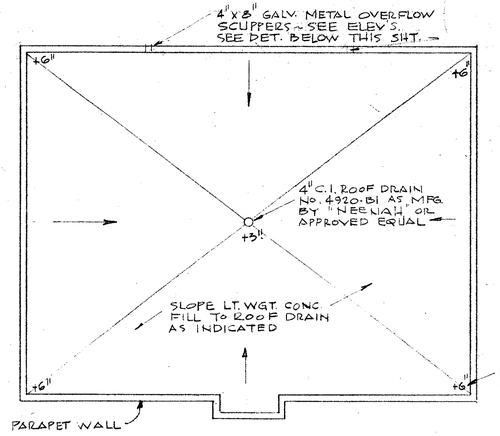

ROOF PLAN

SCALE: 1/8"=1'-0"

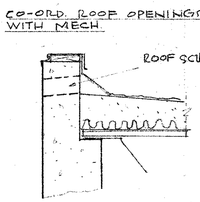

ROOM FINISH SCHEDULE

SPACE	FLOOR	BASE	WALLS	CEILING	REMARKS
PUMP ROOM	EXPOSED CONCRETE	4" RUBBER	PAINTED BLOCK	SUSPENDED ACOUSTICAL CEILING	
Cl_2	EXPOSED CONCRETE	NONE	PAINTED BLOCK	SUSPENDED ACOUSTICAL CLG	CONTINUE 8" WALLS TO STRUCTURAL ABOVE
BATH	VINYL ASBESTOS TILE	4" RUBBER	PAINTED BLOCK	SUSPENDED ACOUSTICAL CEILING	FLOOR TILE TO BE SELECTED FROM COLOR SAMPLES SUBMITED TO ENGINEER. CONTINUE 8" WALLS TO STRUCT. ABOVE

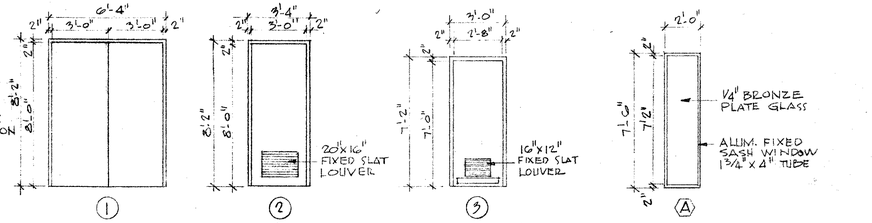

DOOR SCHEDULE

NO	TYPE	SIZE	FRAME	LINTEL	THRESHOLD	LOCK	LOUVER	KICK PL	HINGES	REMARKS
1	COMPOSITE CONSTRUCTION	1¾"x3'-0"x6'-0"	METAL	METAL OR CONC.	½"x 4"	400	–	–	2 PR.	SEE NOTES BELOW
2	"	1¾"x3'-0"x8'-0"	"	"	½"x 4"	400	20"x 16"	–	2 PR	" " "
3	"	1¾"x2'-8"x7'-0"	"	"	–	NO	16"x 12"	YES	1½ PR	" " "

ALL DOORS, FRAMES, AND HARDWARE TO BE AS MFG BY "THE CECO CORPORATION" OR APPROVED EQUAL. DOORS TO BE 1¾" THK. REGENT DOORS (COMPOSITE CONSTRUCTION) CLASS A, 16 GA. GALV. STEEL. FRAMES TO BE 16 GA HOT-DIPPED GALV. STEEL. LOCKS TO BE HEAVY DUTY CYLINDRICAL LOCKS, SERIES 400. FINISH FOR ALL HARDWARE TO BE US-10 SATIN BRONZE. MASTER KEY ALL LOCKS. FURNISH RUBBER DOOR SILENCERS FOR DOORS NO. 1 & NO. 2.

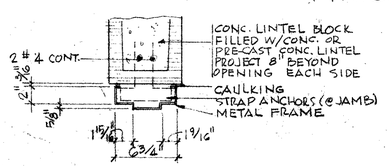

1 HEAD DETAIL
JAMB SIMILAR
SCALE: 1½"=1'-0"

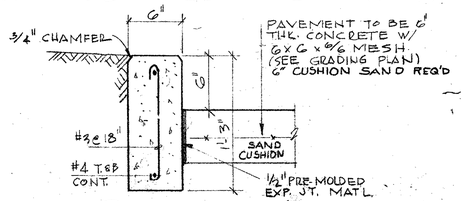

2 CONC. CURB & PARKING AREA
SCALE: 1½"=1'-0"

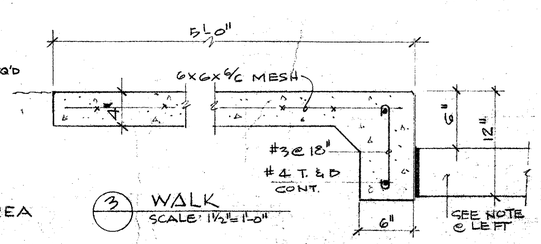

3 WALK
SCALE: 1½"=1'-0"

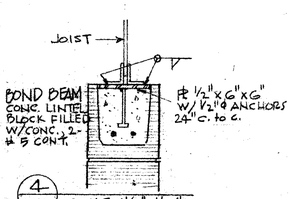

4
SCALE: 1½"=1'-0"

STATE OF TEXAS
H. W. STACY
31142
REGISTERED PROFESSIONAL ENGINEER

CITY OF ADDISON DALLAS COUNTY, TEXAS	
WATER PUMP STATION AND WATER MAINS	
PUMP STATION FLOOR PLAN	
GINN & STACY, INC. CONSULTING ENGINEERS — DALLAS, TEXAS	
DESIGNED BY: HWS	SCALE: AS SHOWN
DRAWN BY: JF	DATE: AUG. 77
	Sheet 15 of