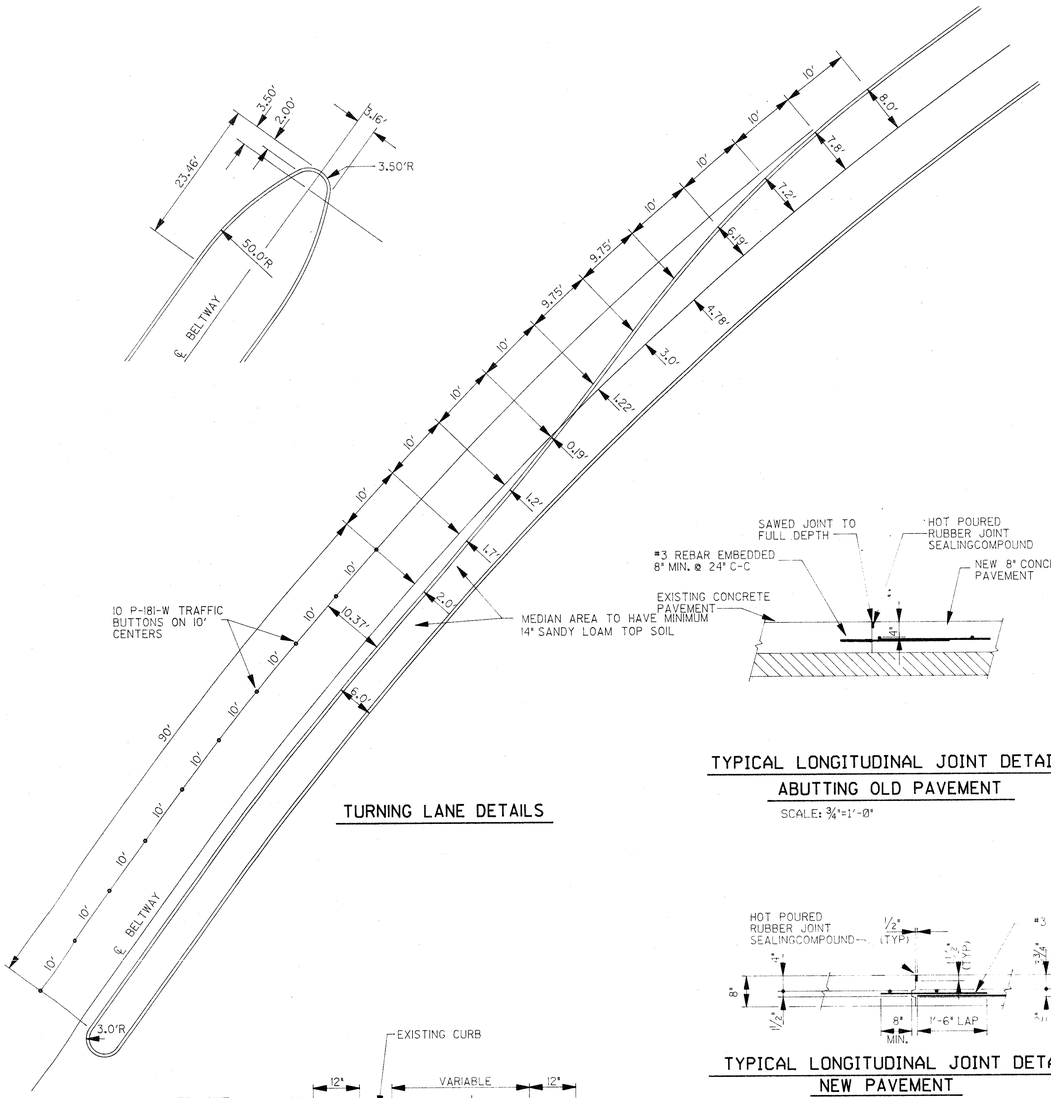

TURNING LANE DETAILS

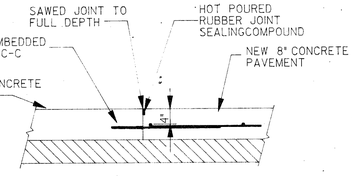

TYPICAL LONGITUDINAL JOINT DETAIL
ABUTTING OLD PAVEMENT

SCALE: 3/4"=1'-0"

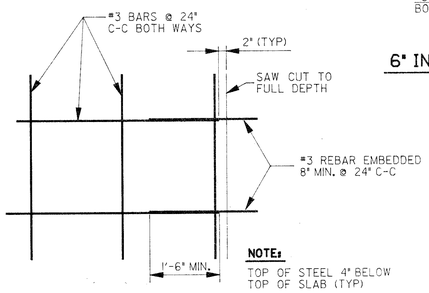

REINFORCING PLAN

SCALE: 3/4"=1'-0"

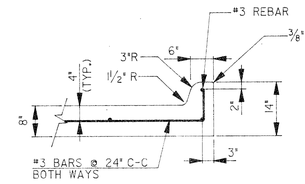

6" INTEGRAL CURB DETAIL

SCALE: 3/4"=1'-0"

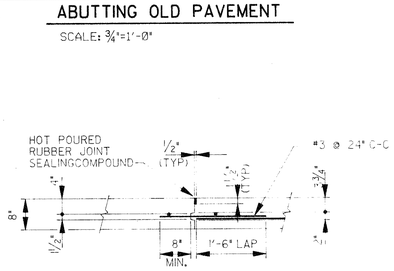

TYPICAL LONGITUDINAL JOINT DETAIL
NEW PAVEMENT

SCALE: 3/4"=1'-0"

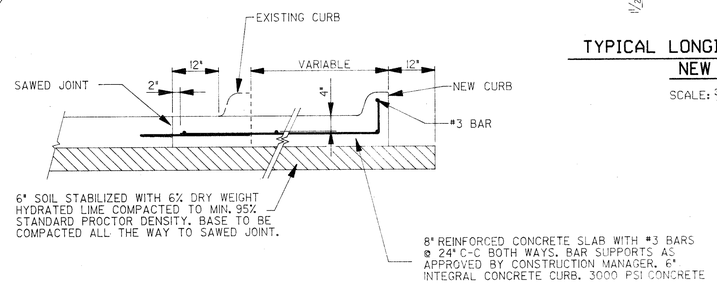

SECTION A

SCALE: 3/4"=1'-0"

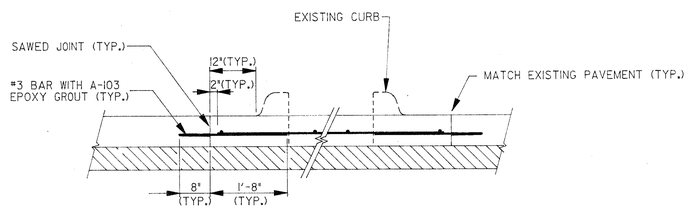

SECTION B-B

SCALE: 3/4"=1'-0"

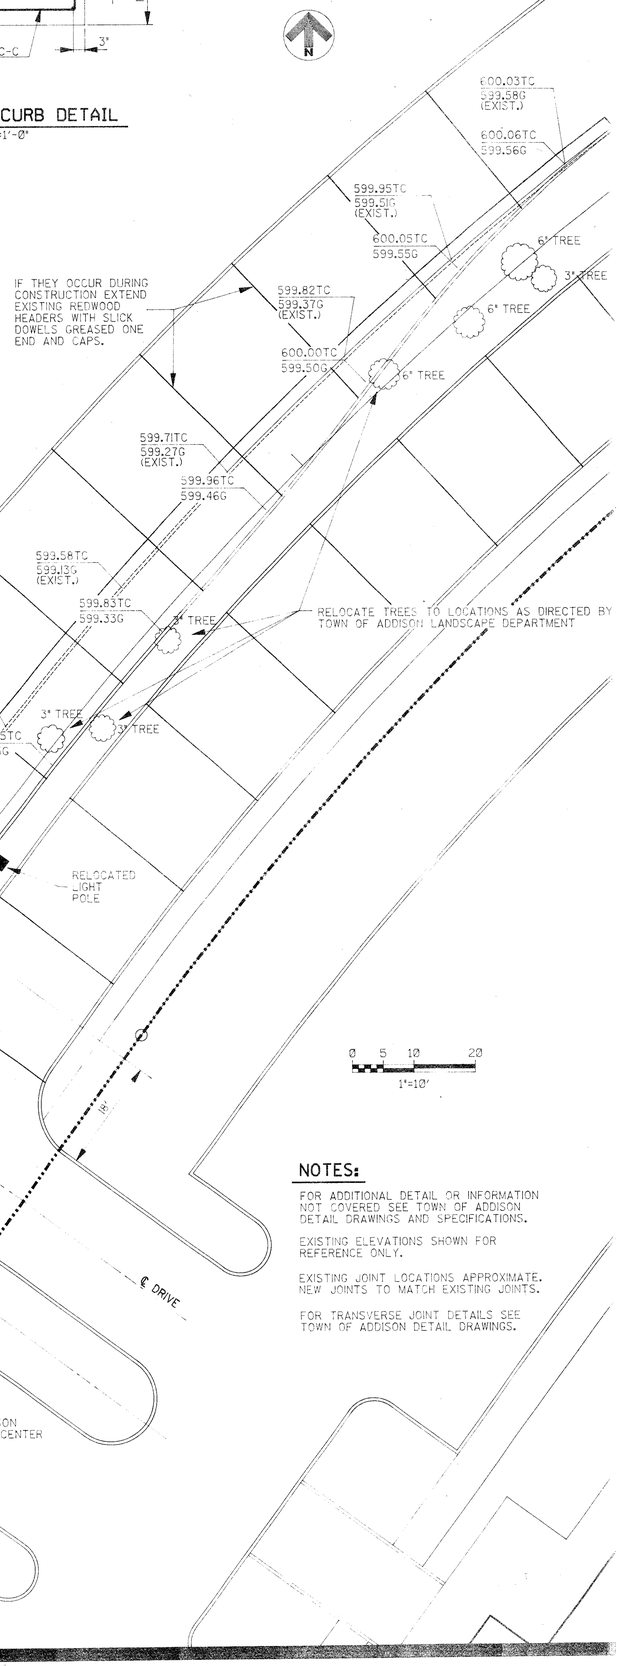

NOTES:

FOR ADDITIONAL DETAIL OR INFORMATION NOT COVERED SEE TOWN OF ADDISON DETAIL DRAWINGS AND SPECIFICATIONS.

EXISTING ELEVATIONS SHOWN FOR REFERENCE ONLY.

EXISTING JOINT LOCATIONS APPROXIMATE. NEW JOINTS TO MATCH EXISTING JOINTS.

FOR TRANSVERSE JOINT DETAILS SEE TOWN OF ADDISON DETAIL DRAWINGS.

Revised Plans - A.A.C. Median Cut.

The Benham Group Da
architects
engineers
planners
1341 w. mockingbi
suite 517 e
dallas, texas

sheet title: median cut & turning lane

drawn
chkd
date
revisions
no. date

B4-3

sheet of