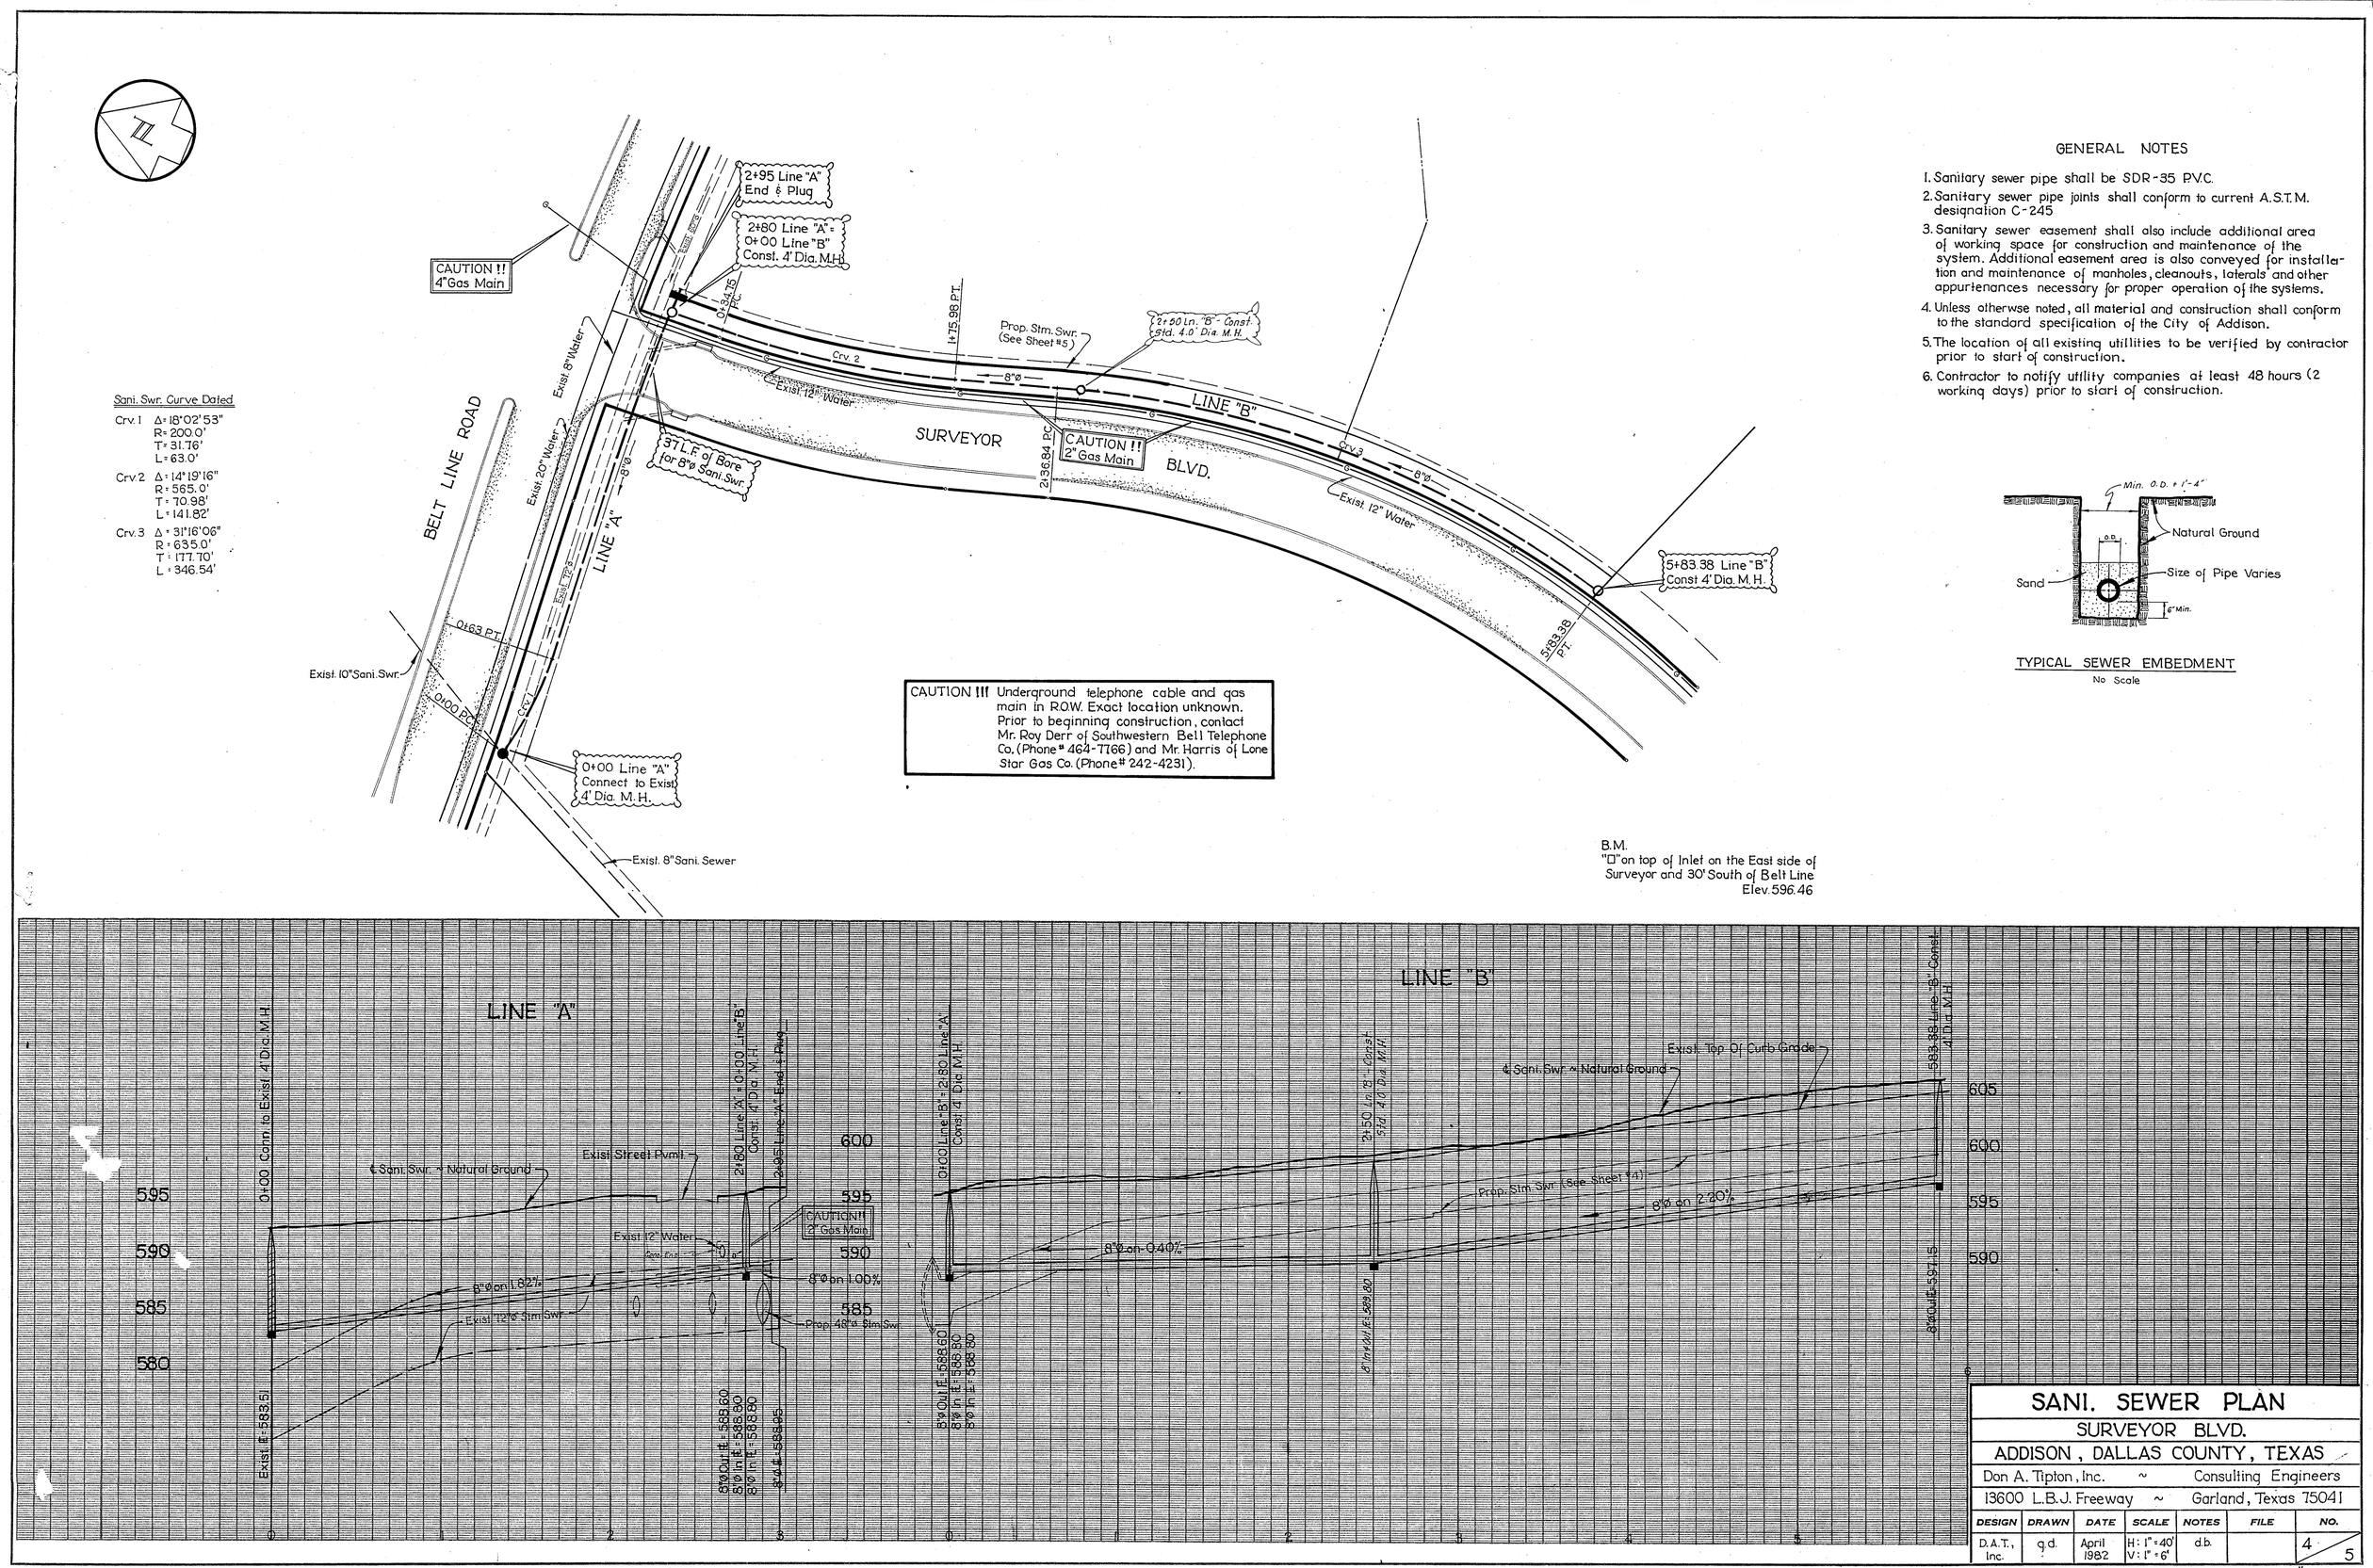

Sani. Swr. Curve Dated

Crv. 1 Δ = 18°02'53"
R = 200.0'
T = 31.76'
L = 63.0'

Crv. 2 Δ = 14°19'16"
R = 565.0'
T = 70.98'
L = 141.82'

Crv. 3 Δ = 31°16'06"
R = 635.0'
T = 177.70'
L = 346.54'

GENERAL NOTES

1. Sanitary sewer pipe shall be SDR-35 P.V.C.
2. Sanitary sewer pipe joints shall conform to current A.S.T.M. designation C-245
3. Sanitary sewer easement shall also include additional area of working space for construction and maintenance of the system. Additional easement area is also conveyed for installation and maintenance of manholes, cleanouts, laterals and other appurtenances necessary for proper operation of the systems.
4. Unless otherwse noted, all material and construction shall conform to the standard specification of the City of Addison.
5. The location of all existing utilities to be verified by contractor prior to start of construction.
6. Contractor to notify utility companies at least 48 hours (2 working days) prior to start of construction.

Min. O.D. + 1'-4"
Natural Ground
O.D.
Sand
Size of Pipe Varies
6" Min.

TYPICAL SEWER EMBEDMENT
No Scale

SANI. SEWER PLAN

SURVEYOR BLVD.

ADDISON, DALLAS COUNTY, TEXAS

Don A. Tipton, Inc. ~ Consulting Engineers

13600 L.B.J. Freeway ~ Garland, Texas 75041

DESIGN	DRAWN	DATE	SCALE	NOTES	FILE	NO.
D.A.T., Inc.	q.d.	April 1982	H: 1" = 40' V: 1" = 6'	d.b.		4/5

#1427