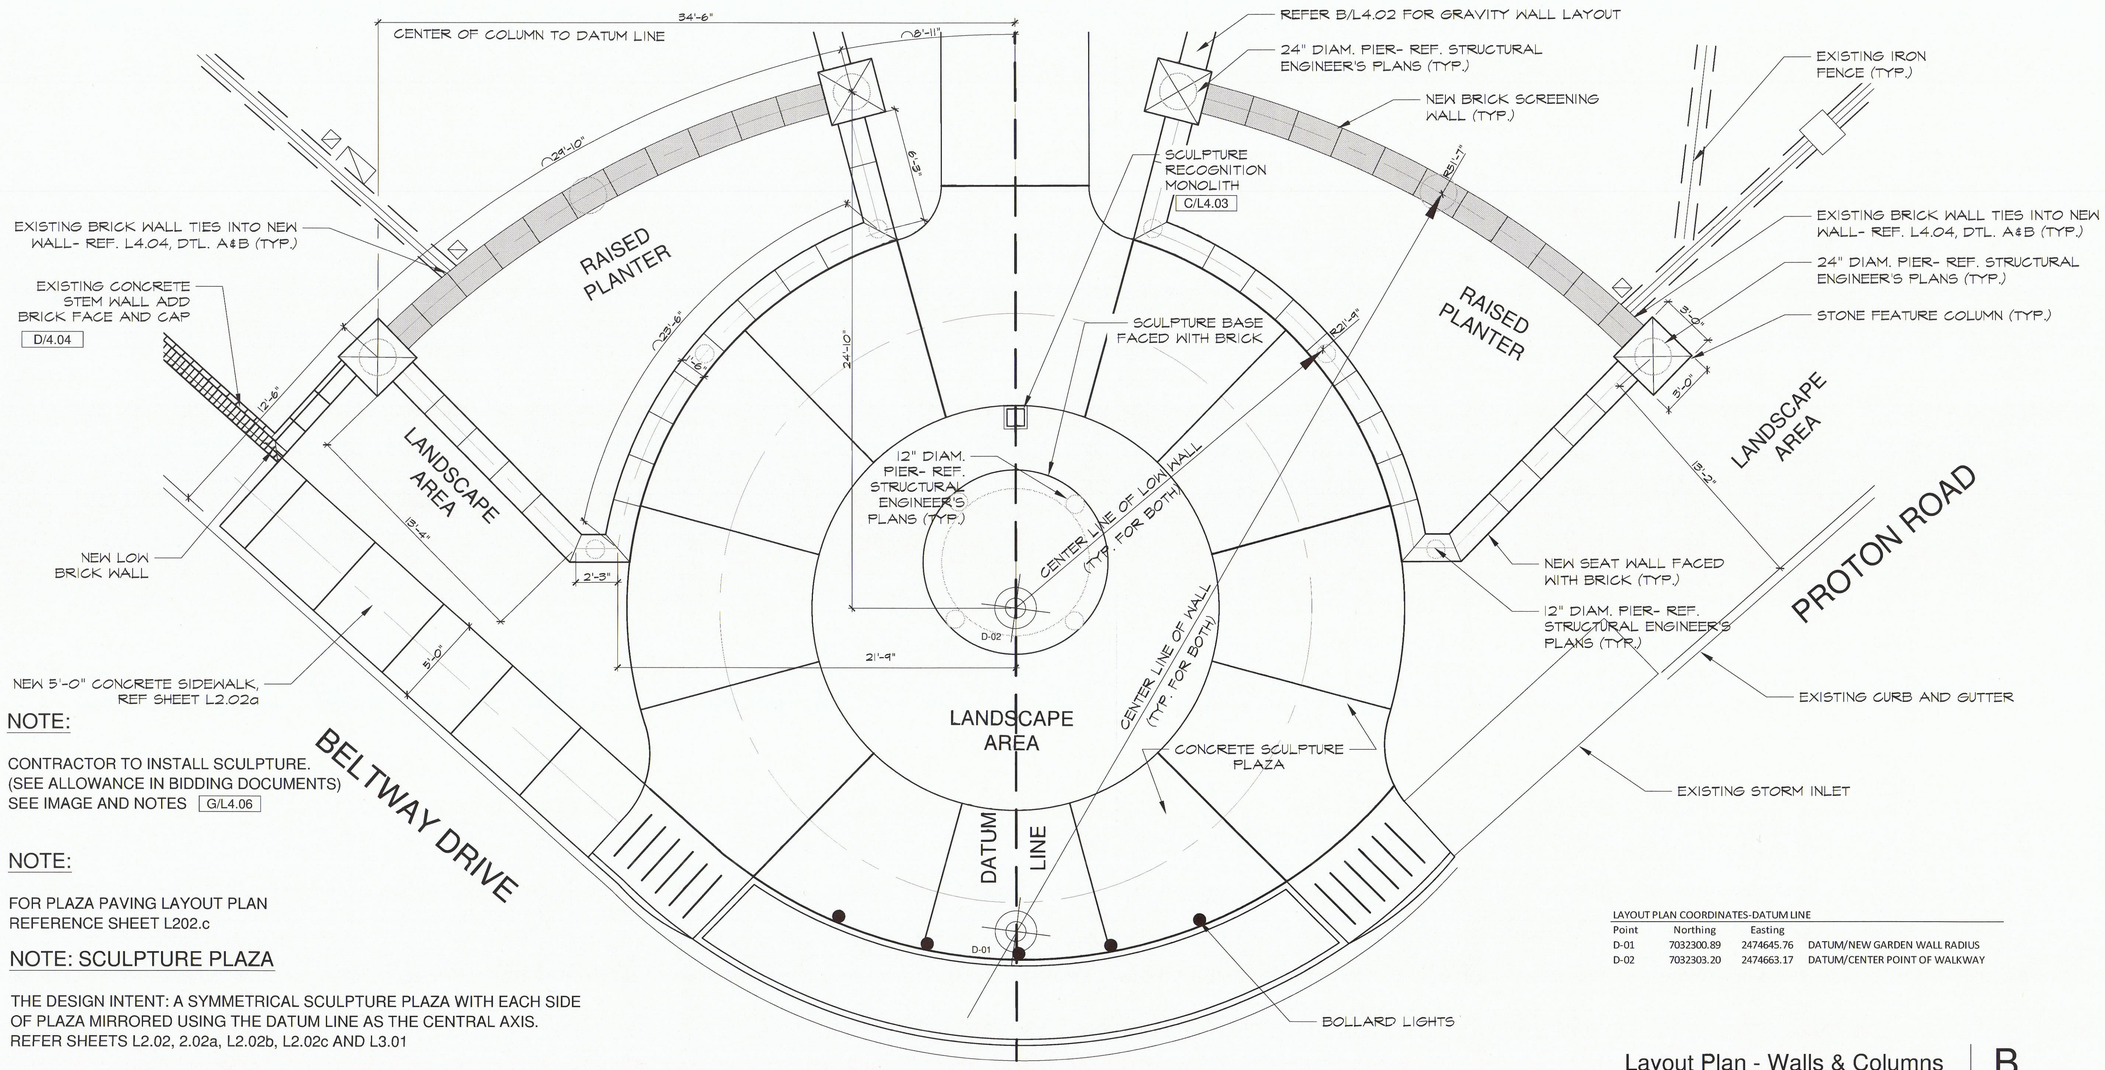

NOTE:

CONTRACTOR TO INSTALL SCULPTURE.
(SEE ALLOWANCE IN BIDDING DOCUMENTS)
SEE IMAGE AND NOTES G/L4.06

NOTE:

FOR PLAZA PAVING LAYOUT PLAN
REFERENCE SHEET L202.c

NOTE: SCULPTURE PLAZA

THE DESIGN INTENT: A SYMMETRICAL SCULPTURE PLAZA WITH EACH SIDE OF PLAZA MIRRORED USING THE DATUM LINE AS THE CENTRAL AXIS.
REFER SHEETS L2.02, 2.02a, L2.02b, L2.02c AND L3.01

LAYOUT PLAN COORDINATES-DATUM LINE

Point	Northing	Easting	
D-01	7032300.89	2474645.76	DATUM/NEW GARDEN WALL RADIUS
D-02	7032303.20	2474663.17	DATUM/CENTER POINT OF WALKWAY

Layout Plan - Walls & Columns | B

Scale: 1/4" = 1'-0"

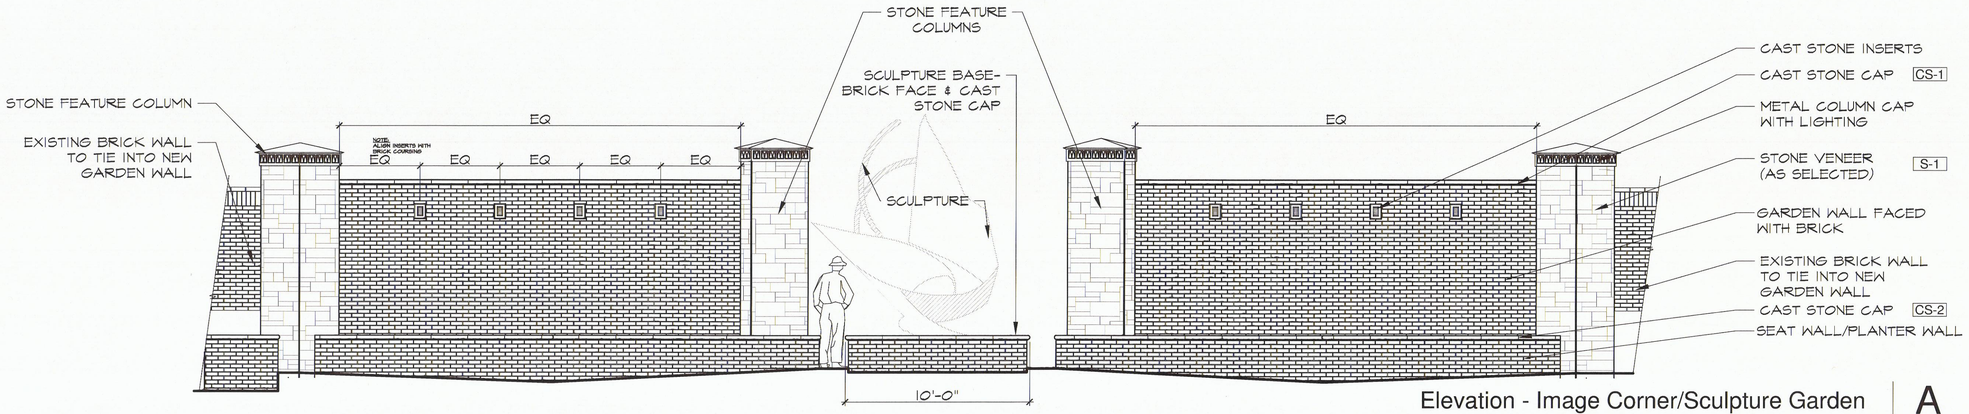

Elevation - Image Corner/Sculpture Garden | A

Scale: 1/4" = 1'-0"

1807 Ross Ave,
Suite 333
Dallas, Texas 75201
214.871.0568 tel
214.871.1507 fax
mesadesigngroup.com
MESA

VICINITY MAP

Project Name

Beltway Drive
Parkway Improvements
Addison, Texas
Project No: 14002

Issue Title

Construction Documents
Issue Date: 09.29.2014

Seal

REGISTERED LANDSCAPE ARCHITECT
FRED WALTERS
2131
STATE OF TEXAS
9-29-14

This drawing and the design shown is the property of MESA Design Associates, known also as MESA. The reproduction, copying, or use of this drawing without the written consent of MESA is prohibited and any infringement will be subject to legal action. © Copyright 2012 MESA.

Issue / Addenda / Revisions

Date	Description
06.25.2014	50% Review
07.31.2014	90% Review
09.29.2014	100% Bid Documents

Drawing Title

Corner Enhancement
Details- Columns/Walls

Sheet No.

L4.01