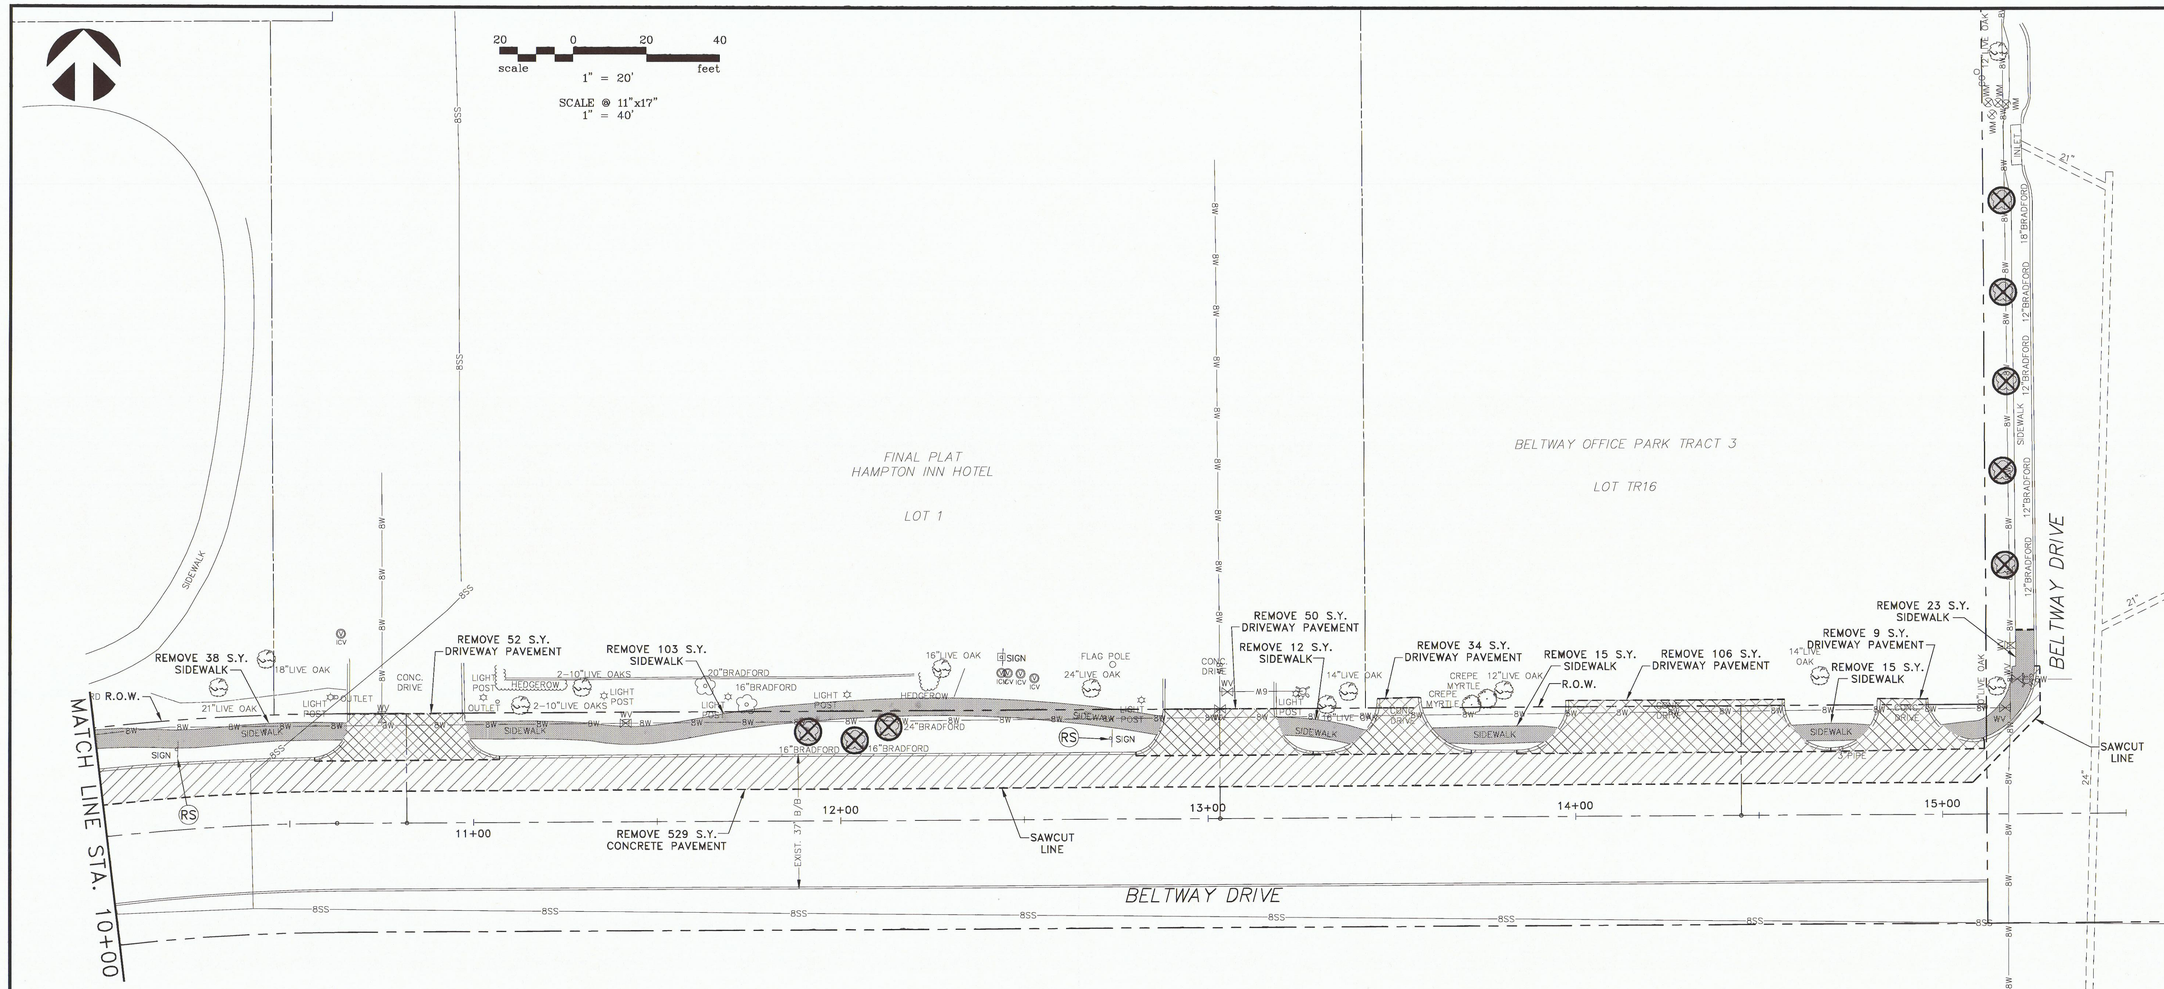

LEGEND

- REMOVE CONCRETE PAVEMENT
- REMOVE CONCRETE DRIVEWAY
- REMOVE CONCRETE SIDEWALK
- TREE TO BE REMOVED
- (RI) REMOVE INLET
- (RS) REMOVE SIGN

Grantham & Associates, Inc.
Civil Engineering & Surveying
"Serving with Integrity"
4570 NAAMAN FOREST BLVD., SUITE 200, L.B. 2
GARLAND, TEXAS 75044
(972) 864-2333 (TEL)
(972) 864-2334 (FAX)

NO.	DATE	REVISION	APPROV.
1			
2			
3			
4			
5			
6			

GRANTHAM & ASSOCIATES F-005438

STATE OF TEXAS
P. CHRISTOPHER ROBINSON
101252
REGISTERED PROFESSIONAL ENGINEER

THE SEAL APPEARING ON THIS DOCUMENT WAS AUTHORIZED BY: P. CHRISTOPHER ROBINSON ON 9/29/14

ALTERATION OF A SEALED DOCUMENT WITHOUT PROPER NOTIFICATION TO THE RESPONSIBLE ENGINEER IS AN OFFENSE UNDER THE TEXAS ENGINEERING PRACTICE ACT.

BELTWAY DRIVE PAVEMENT & TRAIL IMPROVEMENTS
DEMOLITION PLAN - SHEET 2
TOWN OF ADDISON

DATE:	SEPTEMBER 2014
SCALE:	
DRAWN BY:	G&A
DESIGN:	BRG
REVIEWED:	BRG
JOB NO:	1197-14
DWG:	1188BELT-DEMO02

SHEET 9 OF 21