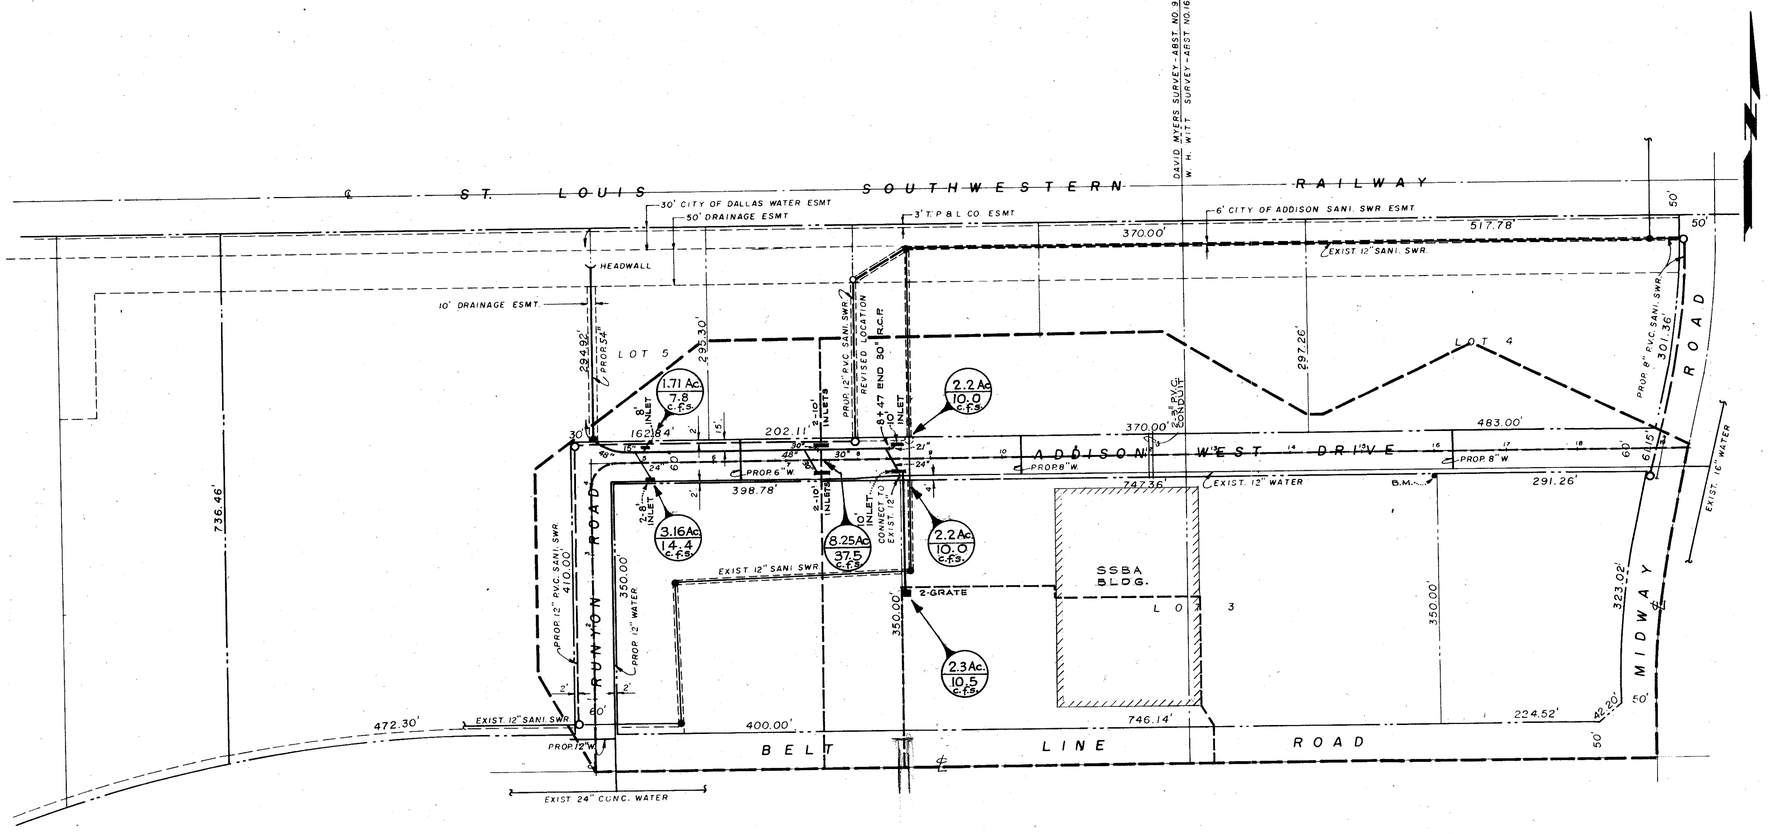

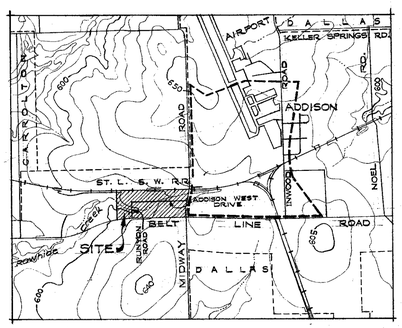

DRAINAGE AREA AND VICINITY MAP

SCALE: 1" = 2000'

DESIGN CRITERIA

$Q = CIA$

$t_c = 15$ MIN.

$I_{25} = 5.05$

$C = 0.90$

$CI_{25} = 4.55$

CITY OF ADDISON

APPROVED

FOR CONSTRUCTION

BUILDING DEPARTMENT

DATE

NOTE: CONTRACTOR IS HEREBY INSTRUCTED TO EXERCISE CARE IN MEETING OR EXCEEDING ALL REQUIREMENTS OF BOTH NATIONAL AND LOCAL CODES AND/OR ORDINANCES APPLICABLE TO HIS WORK. APPROVAL OF THESE DRAWINGS SHALL NOT BE CONSTRUED TO RELIEVE RESPONSIBILITY OR IMPLY VARIANCE TO SUCH CODES.

BENCH MARK: TOP OF CURB NORTHEAST CORNER OF CONCRETE PARKING LOT. ELEV. 615.74

2/6

REVISED: MAY 1, 1979

CITY OF ADDISON, TEXAS

ADDISON WEST INDUSTRIAL PARK

DRAINAGE MAP

DEPARTMENT OF PUBLIC WORKS

SCALE: 1"=100'

POWELL & POWELL, ENGINEERS
430 ONE LEMMON PARK NORTH
DWG. NO. S-641.1

FEBRUARY, 1979
DALLAS, TEXAS
2908-79-1-1.1