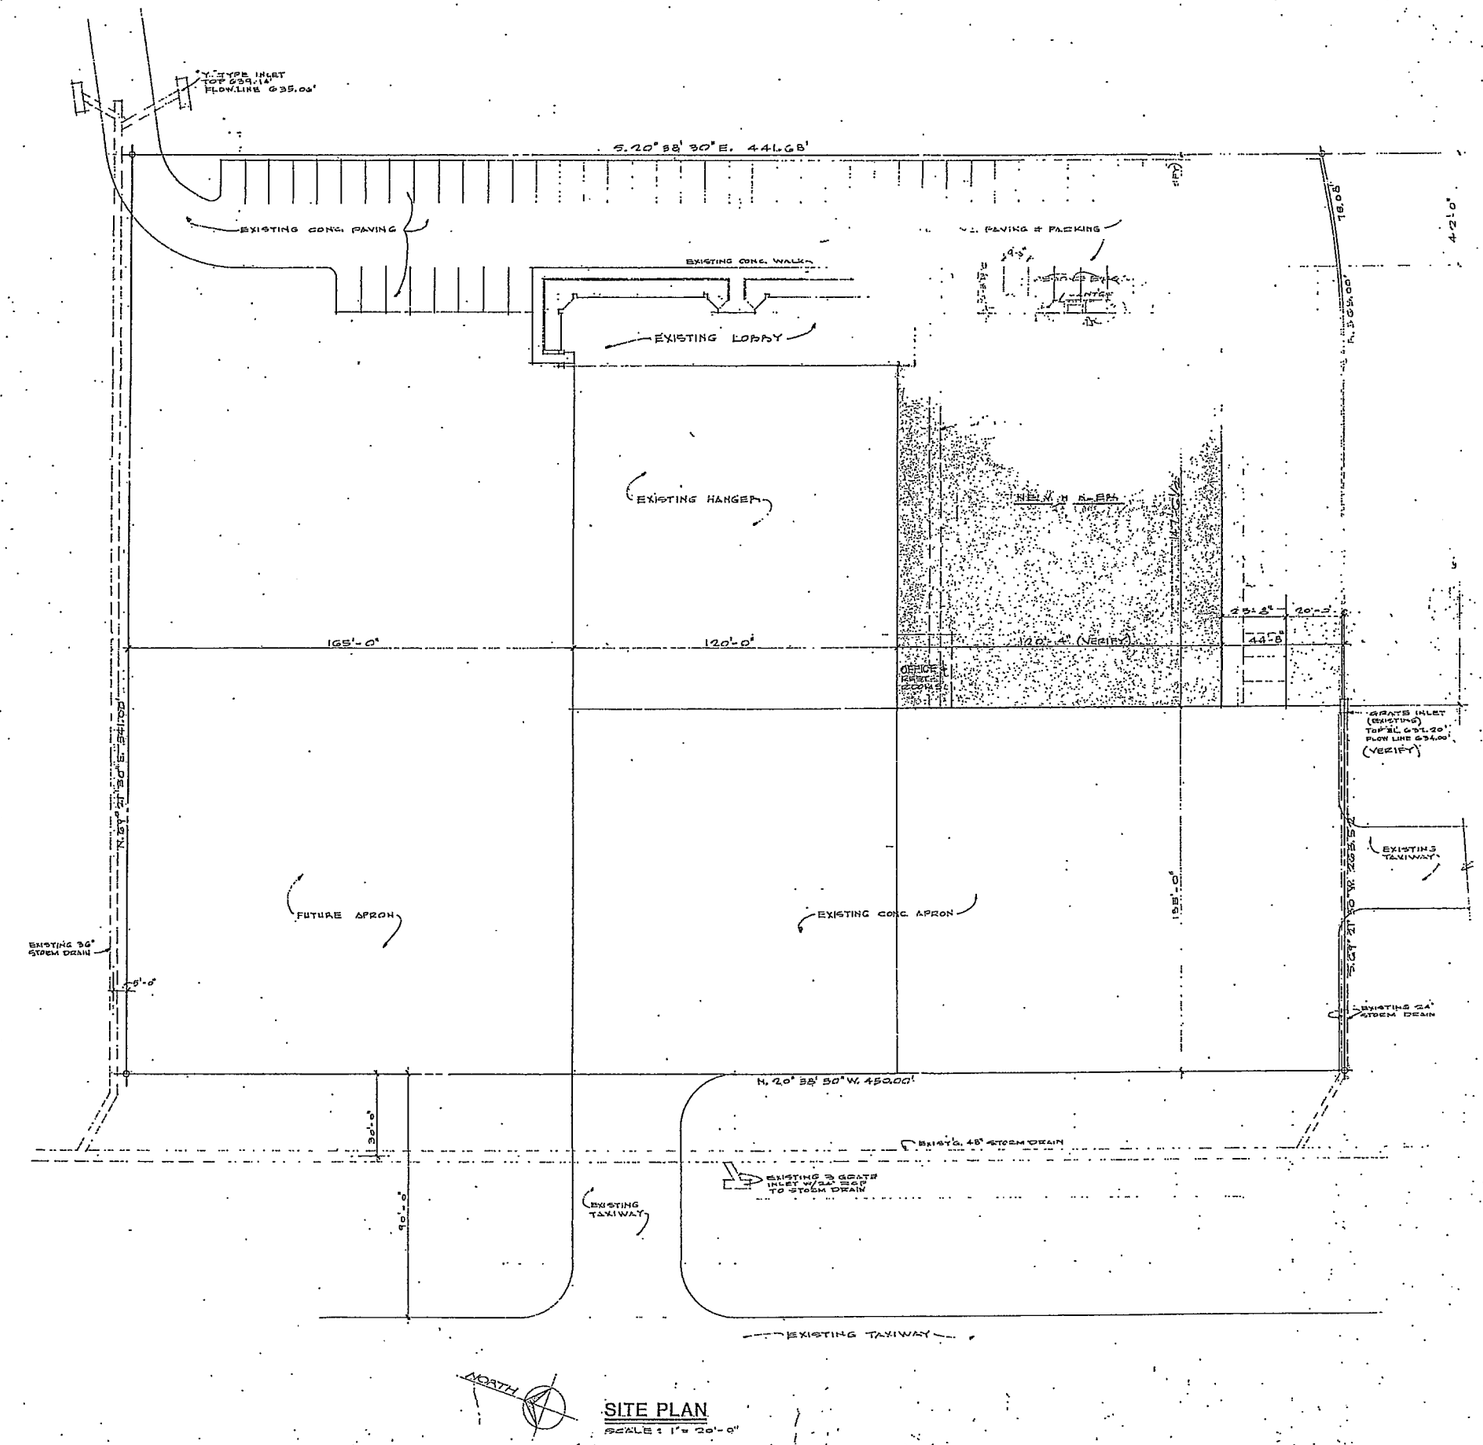

SITE PLAN

SCALE: 1" = 20'-0"

REVISIONS
A PERMISSION TO REVISE PACKAGE 2/24/84

McCULLOH-LEGGETT-MANNING
Architects
Interior designers

MISSION AIRE
ADDISON AIRPORT
ADDISON, TEXAS

JOB NUMBER 6831.1

SHEET NUMBER A-1
OF SHEETS

DATE OF ORIGINAL ISSUE

HOURS ALLOCATED THIS SHEET
TIME SPENT
PROJECT INITIAL