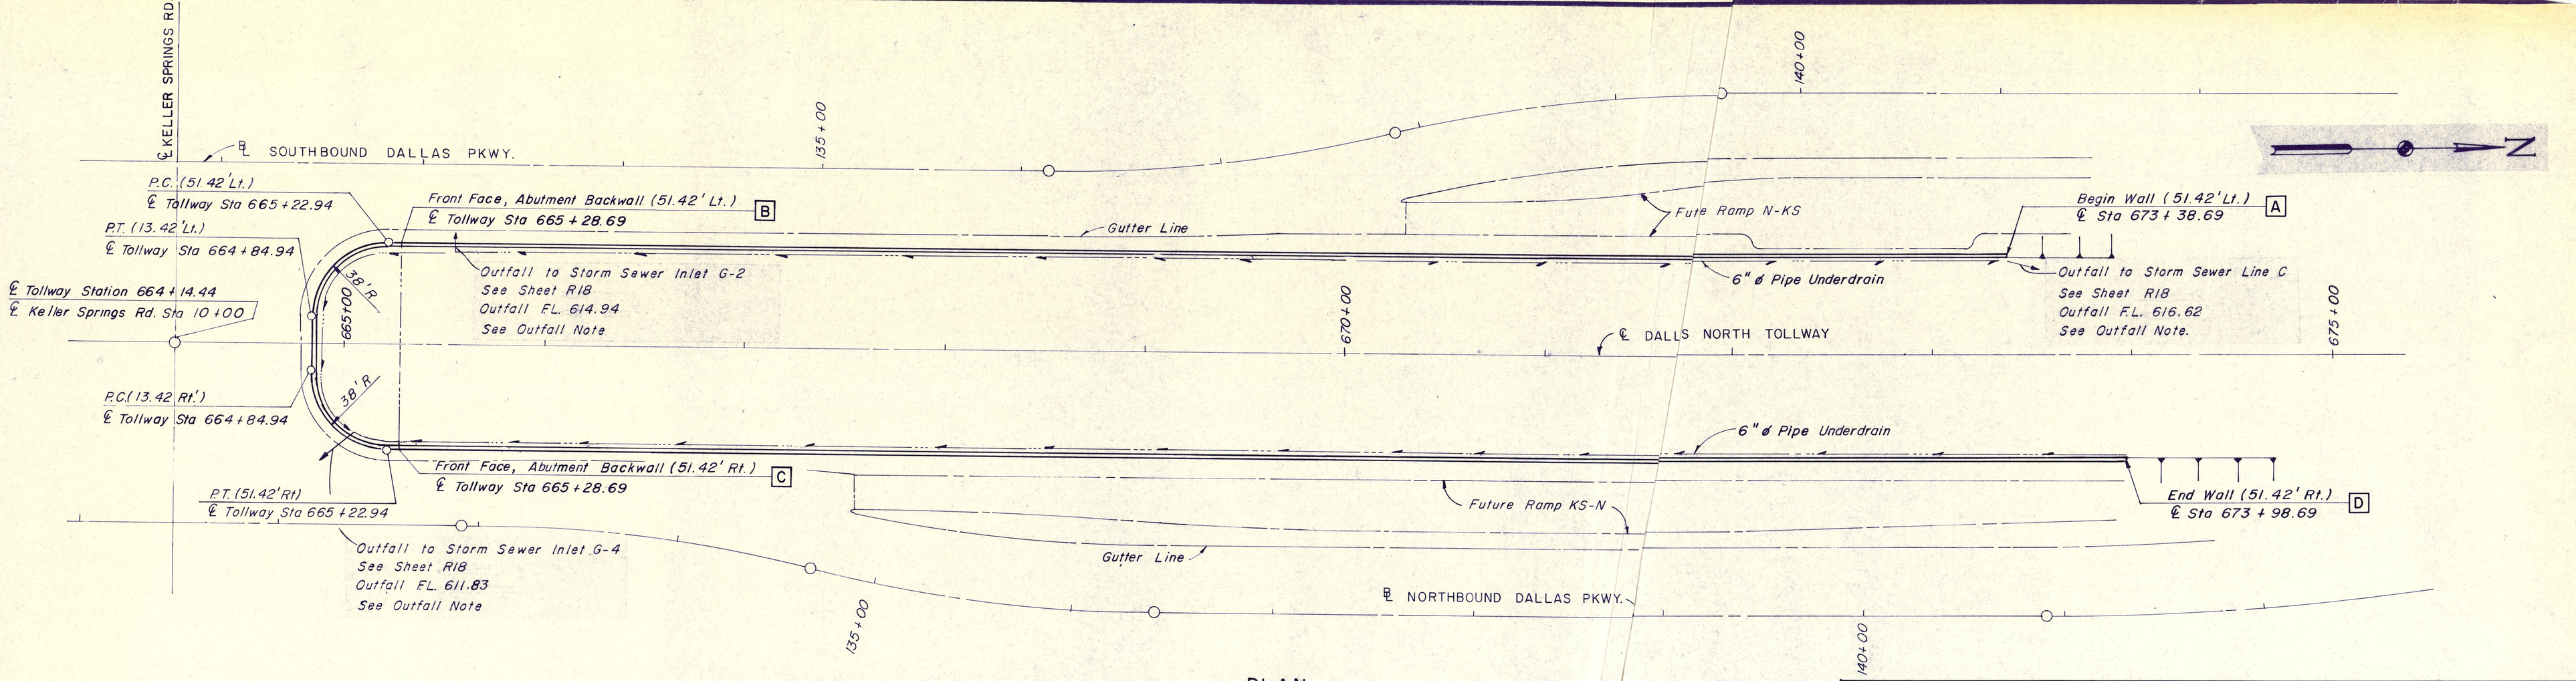

PLAN

OUTFALL NOTE

NRCP shall be used between the footing toe and the pipe. Outfall shall have a minimum slope of 0.5%.

ESTIMATED QUANTITY SUMMARY

LOCATION	ITEM NO.	DESCRIPTION	UNIT	QUANTITY
WALL W-112	423	RETAINING WALL (OPTIONAL)	S.F.	26,180.1
WALL W-112	556	PIPE UNDERDRAIN (6")(NRCP)	L.F.	32

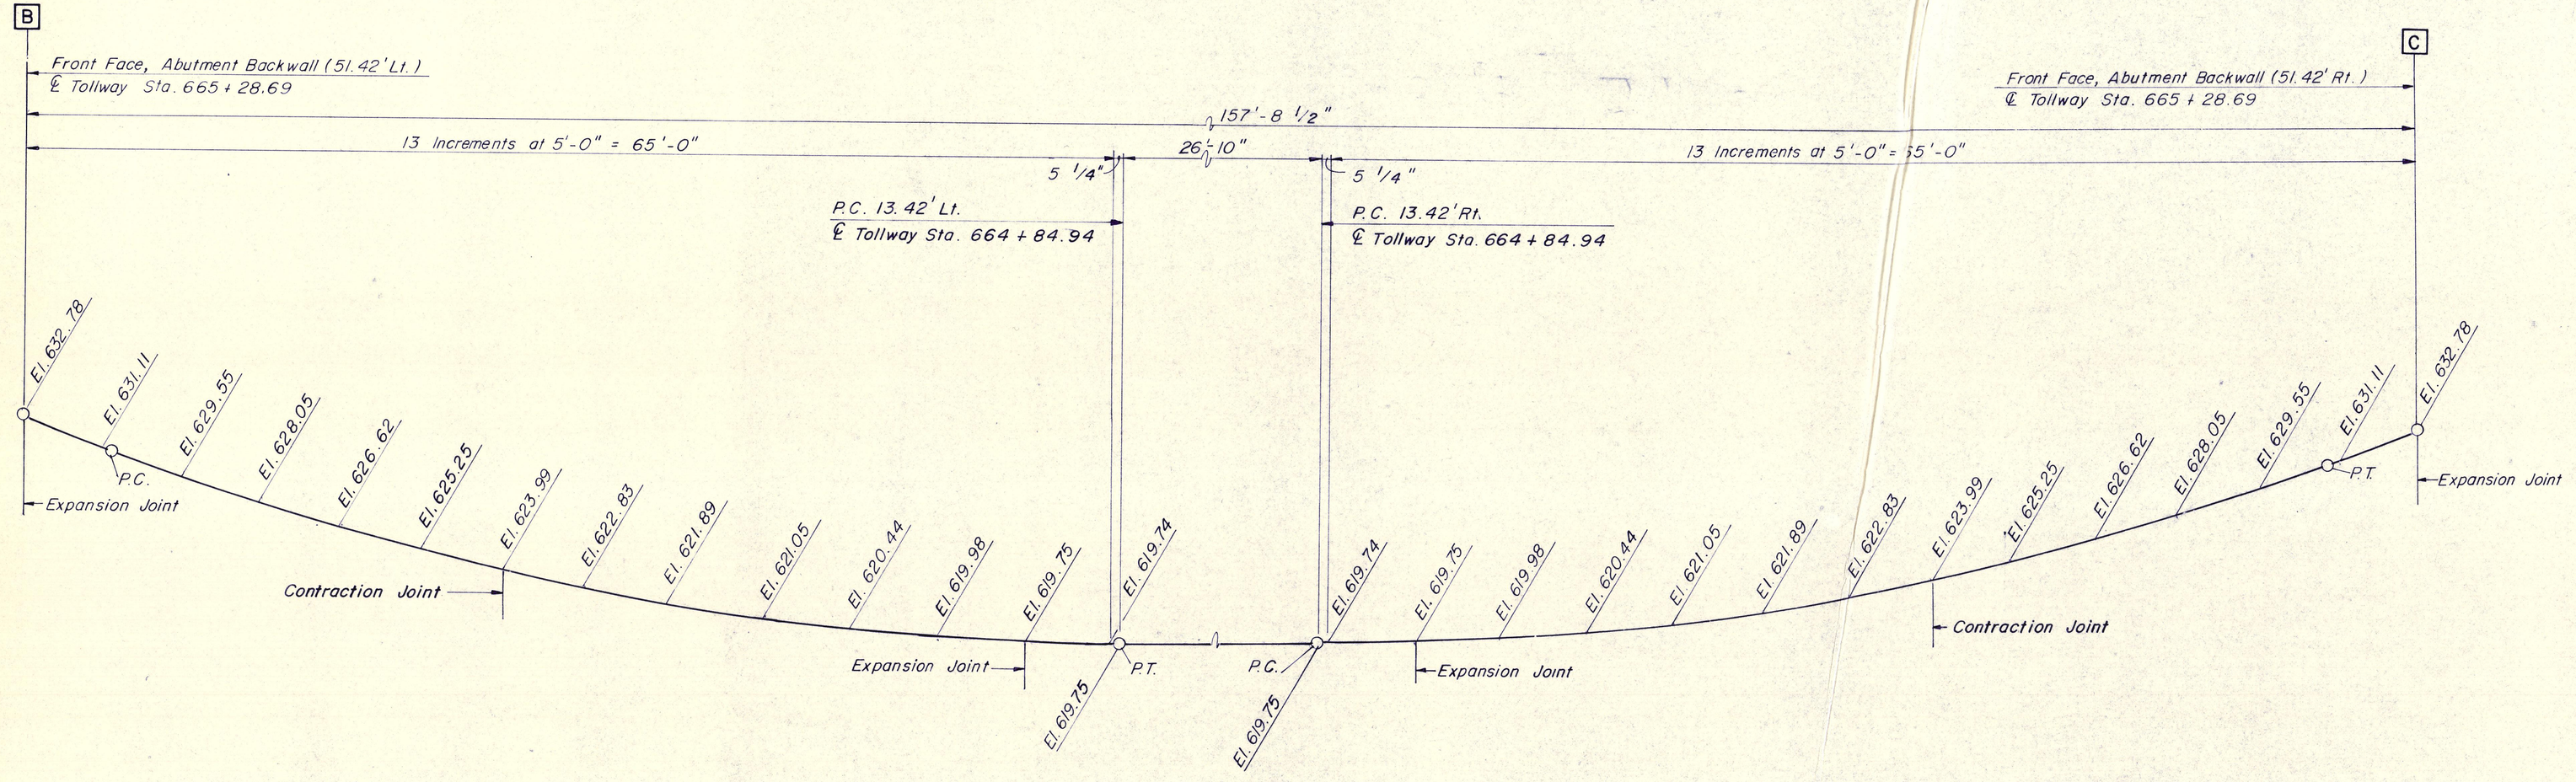

UNDER BRIDGE

TOP OF WALL ELEVATIONS

NO SCALE

GENERAL NOTES:

For retaining wall design and details, see Standard Drawings No. 40 & 41.

For concrete riprap details, see Standard Drawing No. 21

For north abutment details, see Sheets No. S4.

Wall lengths are given along front face of wall.

☐ Denotes match points.

NO.	REVISION	BY	DATE

TEXAS TURNPIKE AUTHORITY

DALLAS NORTH TOLLWAY

KELLER SPRINGS RD. OVERPASS

NORTH ABUTMENT RETAINING WALL

PLAN

Gibbs & Hill, Inc.
ENGINEERS DESIGNERS CONSTRUCTORS
DALLAS

SECTION VII

DRAWN MAV DATE 8/3/83 | DESIGNED REF DATE 8/1/83

CHECKED REF DATE 8/19/83 | SCALE 1"= 40'

CONTRACT NO. DNT-115 SHEET W4 OF W12

WALL NO. W-112