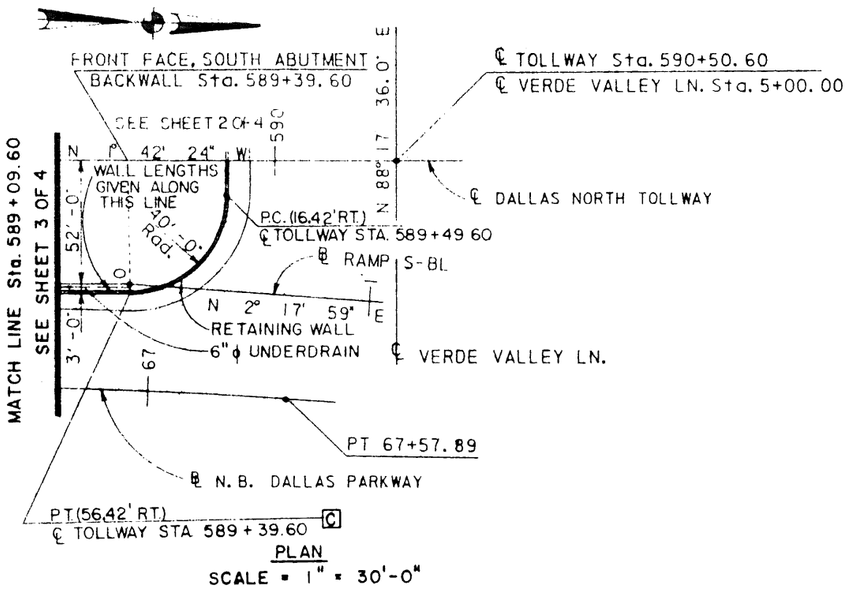


PLAN

SCALE = 1" = 30'-0"

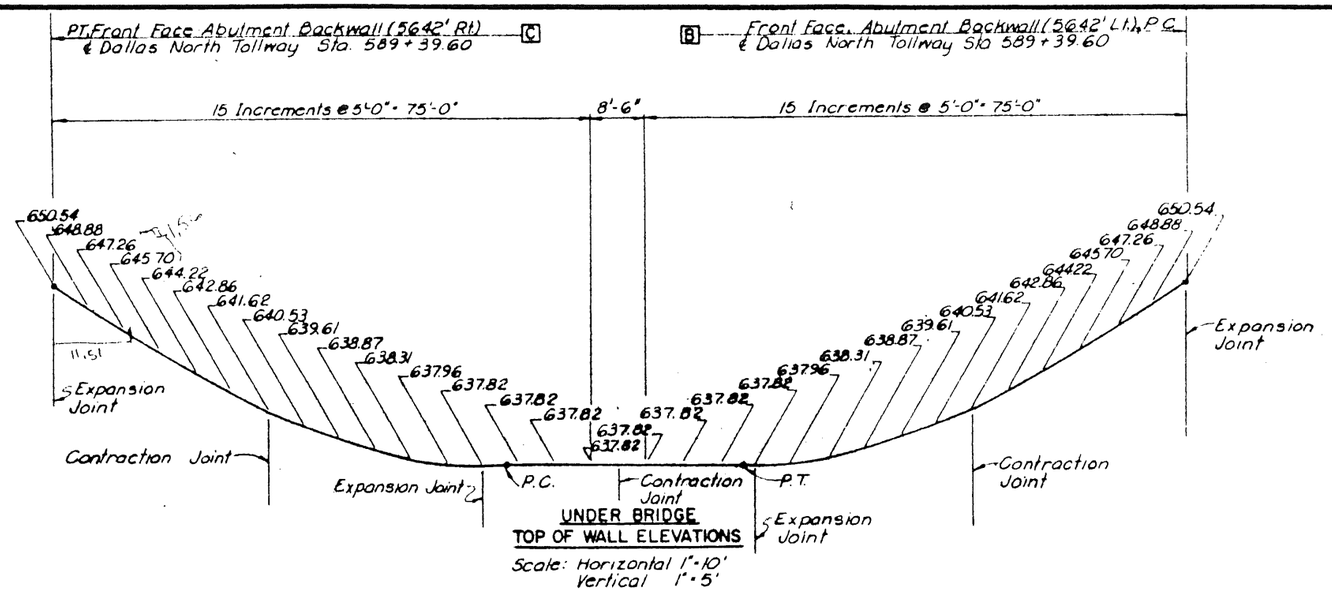


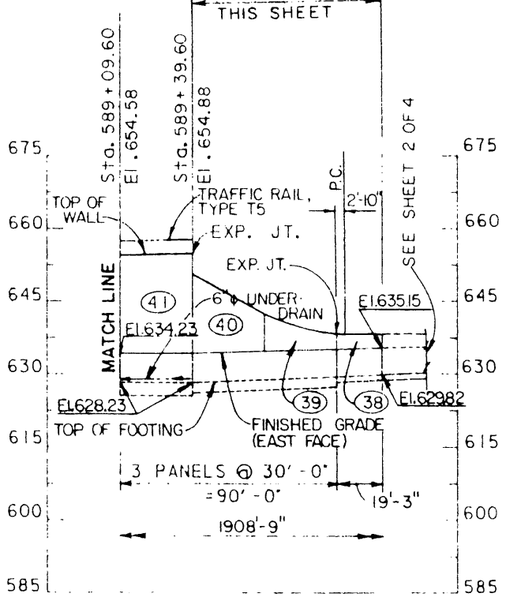


ELEVATION

(LOOKING WEST)

SCALE = 1" = 30'-0" HORZ.
1" = 15'-0" VERT.

GENERAL NOTES:

FOR RETAINING WALL DESIGN AND DETAILS, SEE STANDARD DRAWING NUMBERS 40 AND 41.

FOR CONCRETE RIPRAP DETAILS, SEE STANDARD DRAWING NUMBER 21.

FOR ABUTMENT DETAILS, SEE SHEET NUMBER

EXPANSION JOINTS ARE NOTED. ALL OTHER JOINTS SHALL BE CONTRACTION.

(○) DENOTES PANEL NUMBER.

□ DENOTES MATCH POINT

FOR CONCRETE TRAFFIC RAIL, TYPE T5, SEE STANDARD DRAWING NUMBER 30.

| NO | REVISION | BY | DATE |
|---|---|---|---|

TEXAS TURNPIKE AUTHORITY

**DALLAS NORTH TOLLWAY**

VERDE VALLEY LANE ~ SOUTH
RETAINING WALLS
PLAN AND ELEVATION

Turner Collie & Braden Inc. Consulting Engineers | SECTION VI

DRAWN RGO/BST DATE 8-83 | DESIGNED TJR DATE 7-83
CHECKED TJR DATE 8-83 | SCALE AS NOTED

CONTRACT NO. DNT-114 SHEET S-67 OF S-82

WALL NO. W-97

4 OF 4

004135