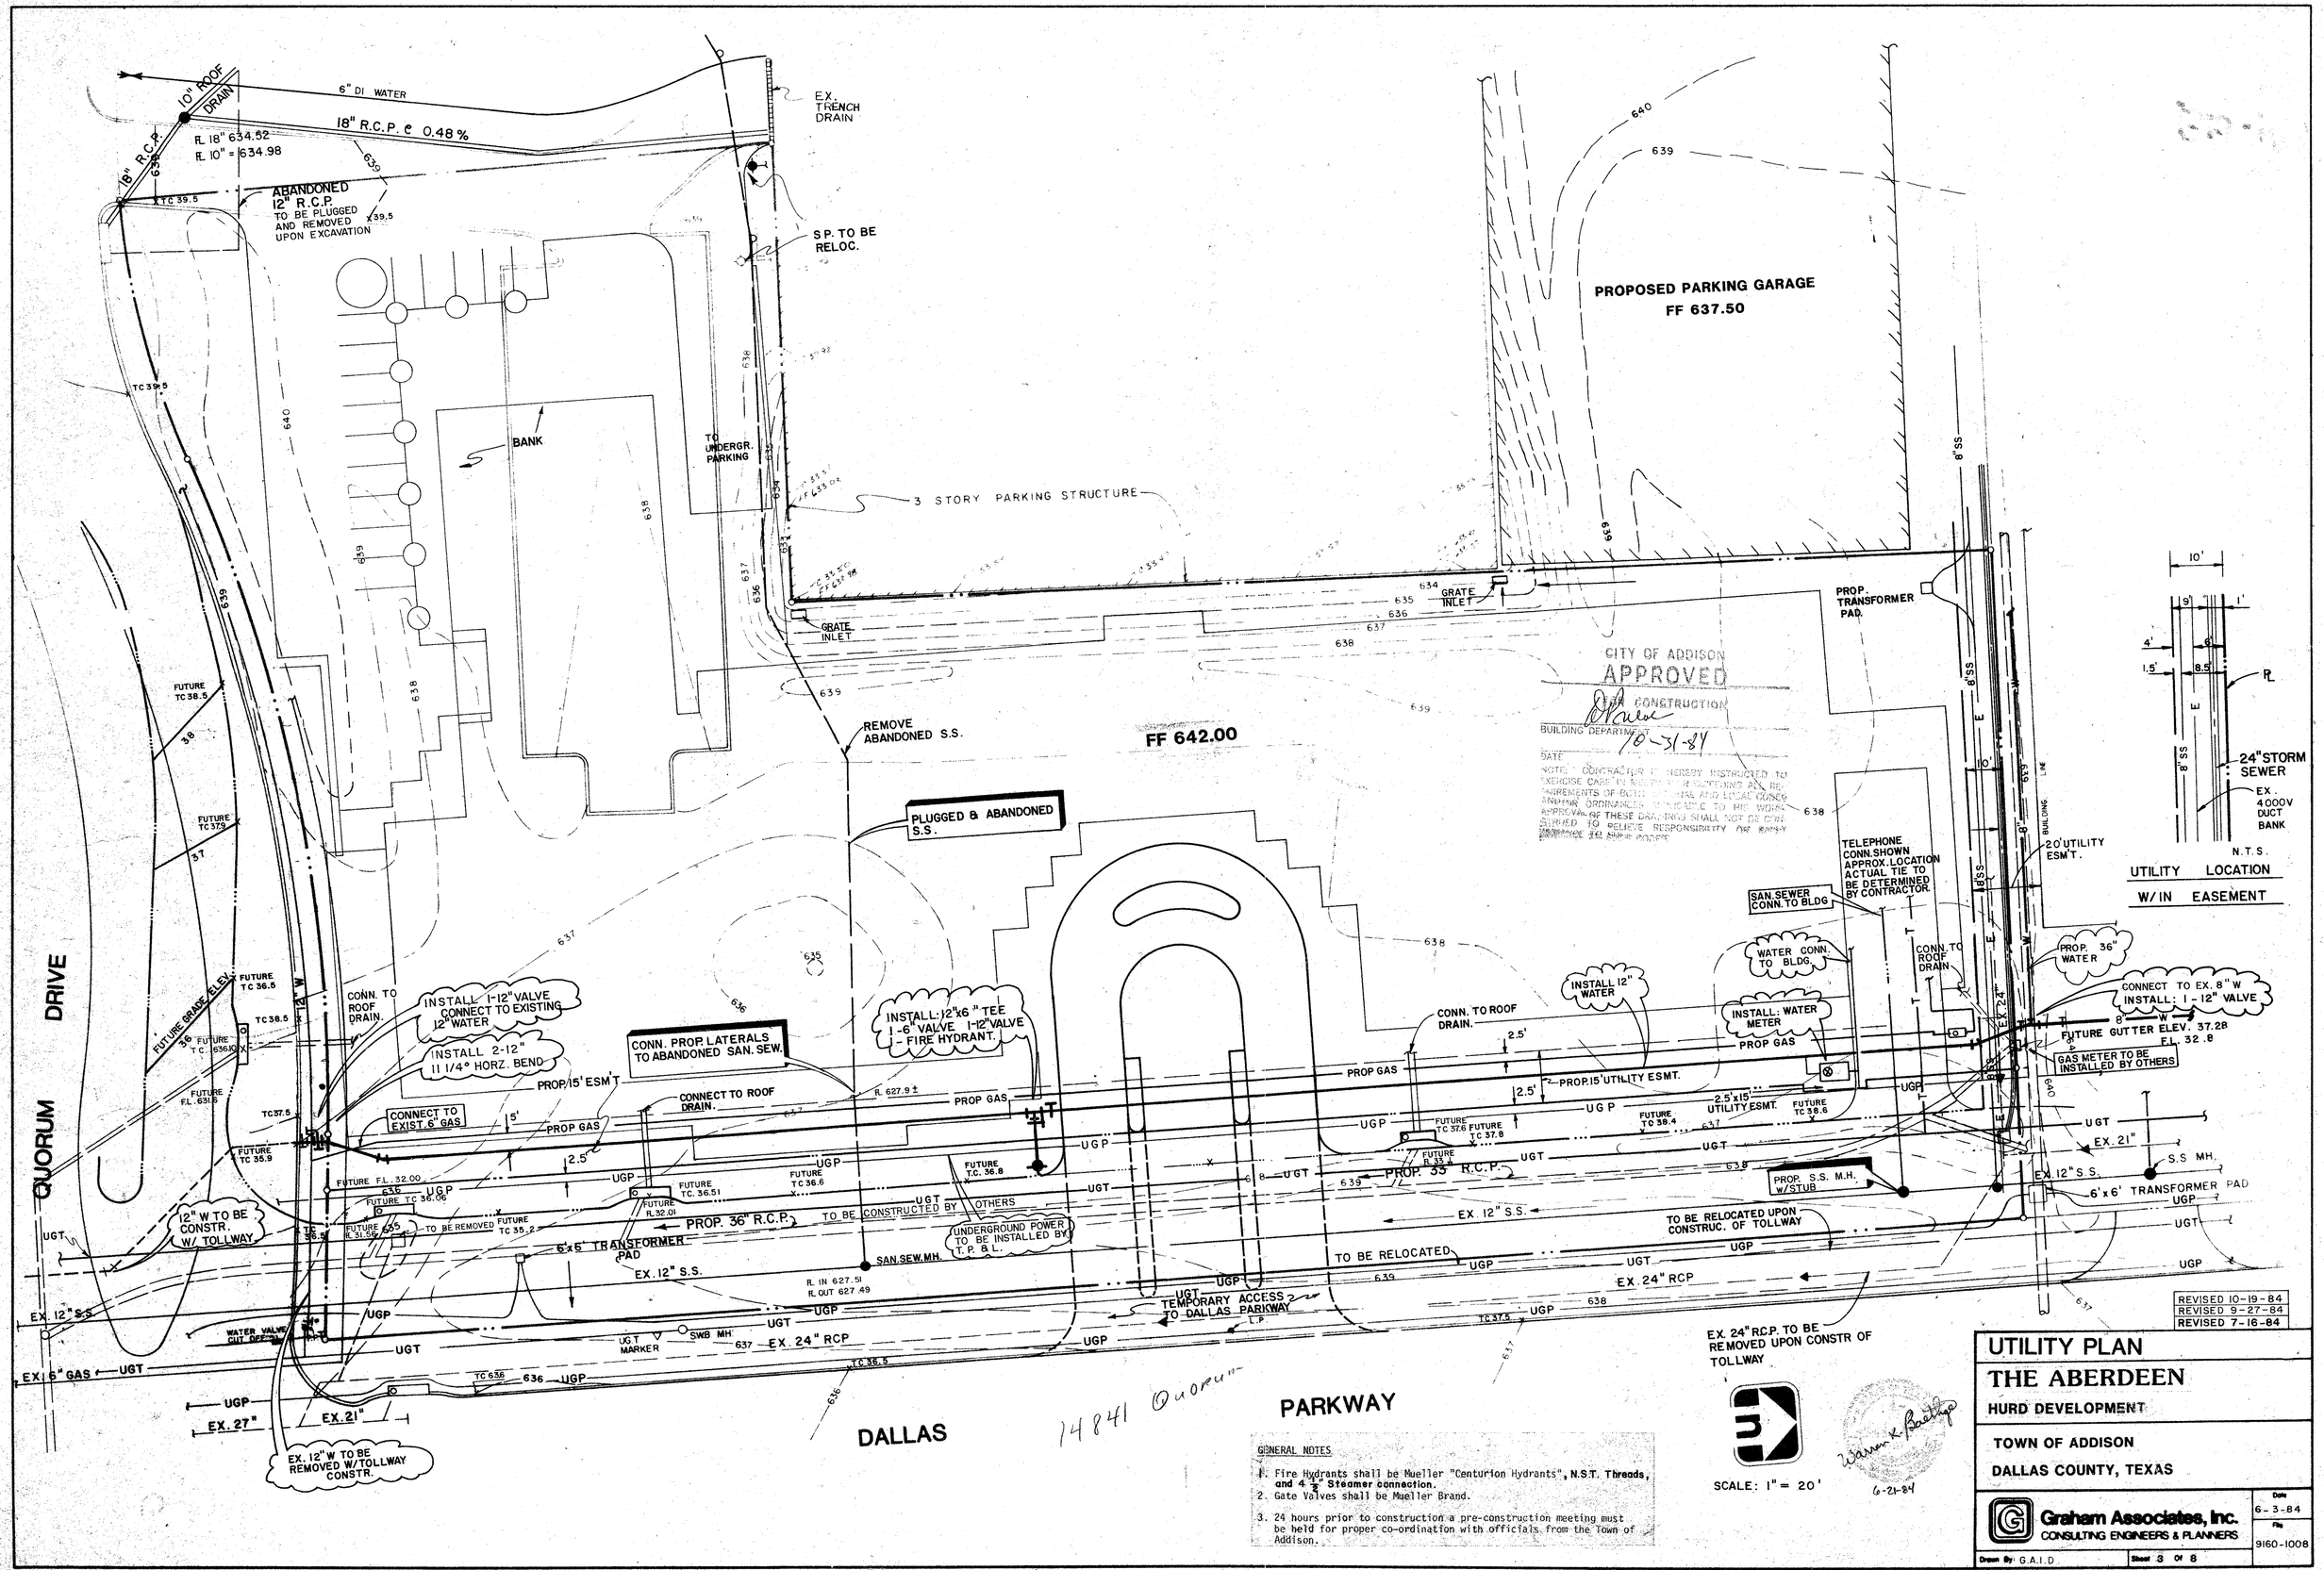

GENERAL NOTES

1. Fire Hydrants shall be Mueller "Centurion Hydrants", N.S.T. Threads, and 4 1/2" Steamer connection.
2. Gate Valves shall be Mueller Brand.
3. 24 hours prior to construction a pre-construction meeting must be held for proper co-ordination with officials from the Town of Addison.

REVISED 10-19-84
REVISED 9-27-84
REVISED 7-16-84

UTILITY PLAN

THE ABERDEEN

HURD DEVELOPMENT

TOWN OF ADDISON

DALLAS COUNTY, TEXAS

Graham Associates, Inc.
CONSULTING ENGINEERS & PLANNERS

Date 6-3-84
File 9160-1008
Drawn By: G.A.I.D.
Sheet 3 of 8