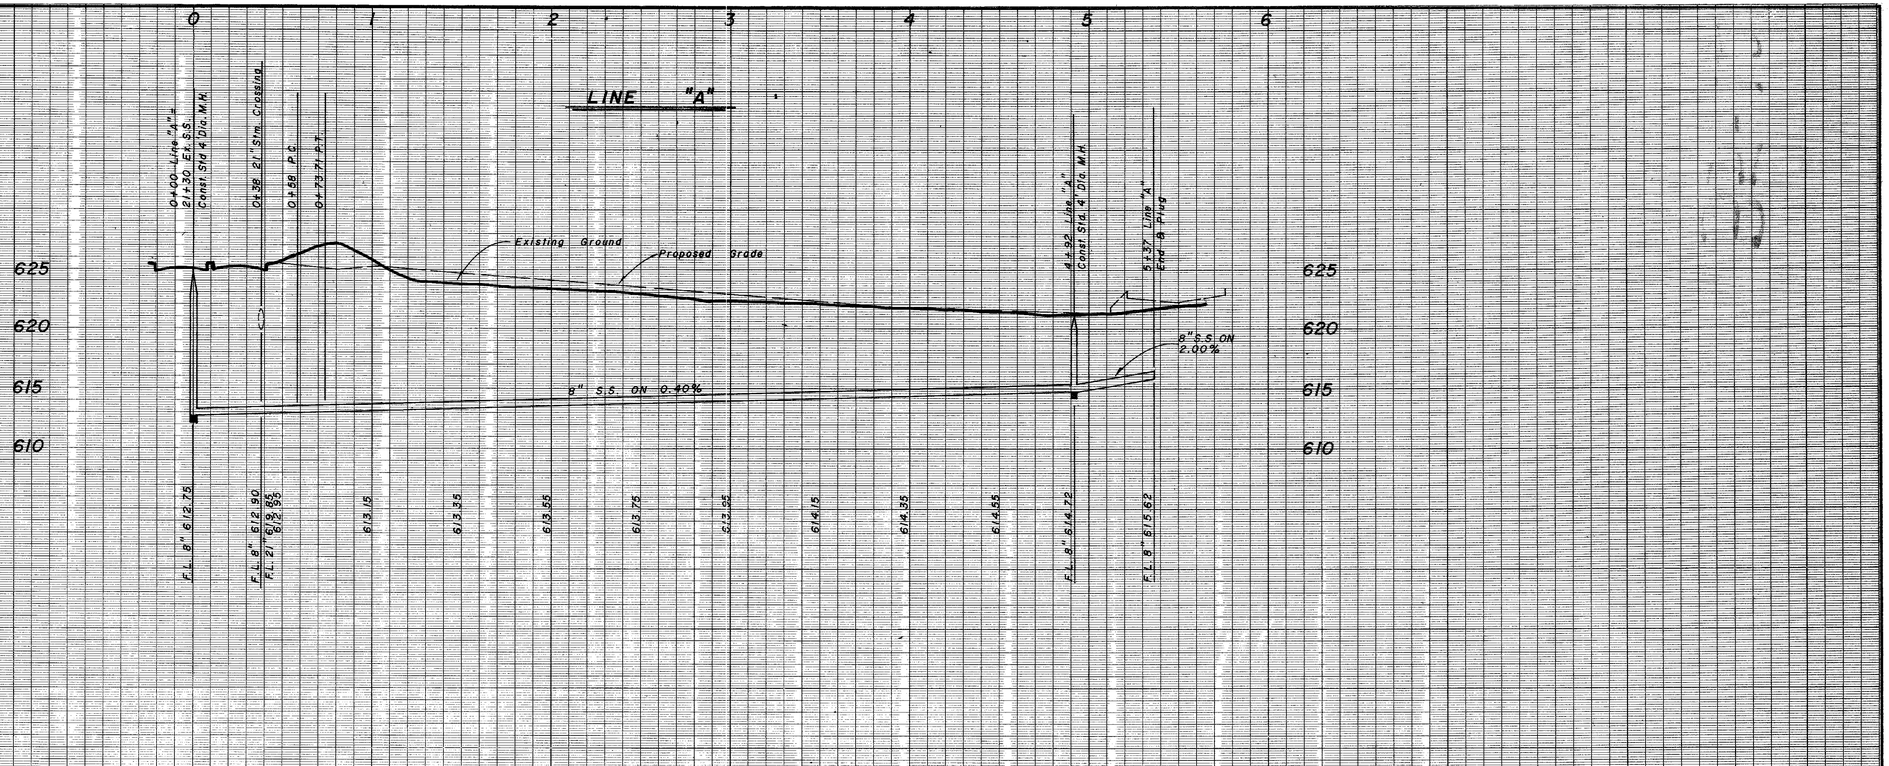

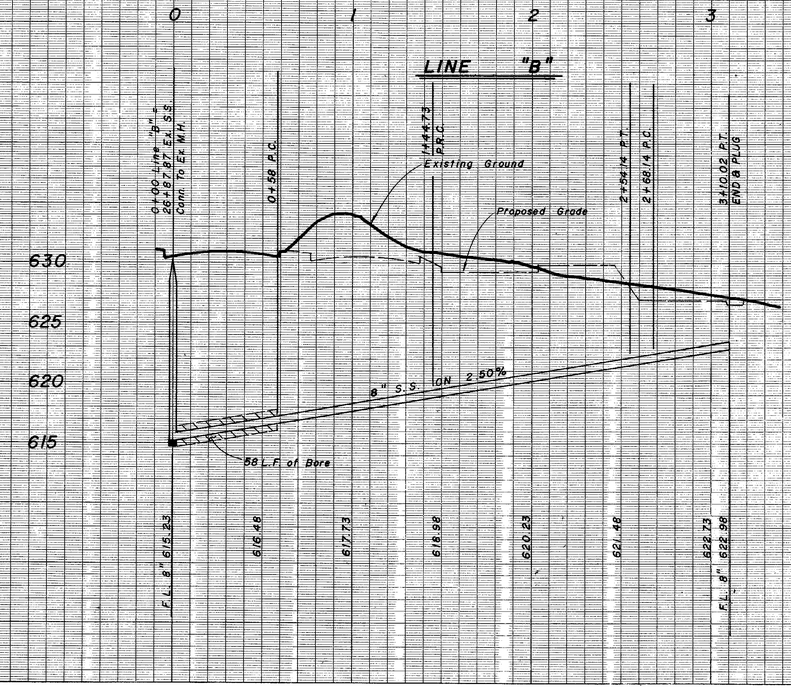

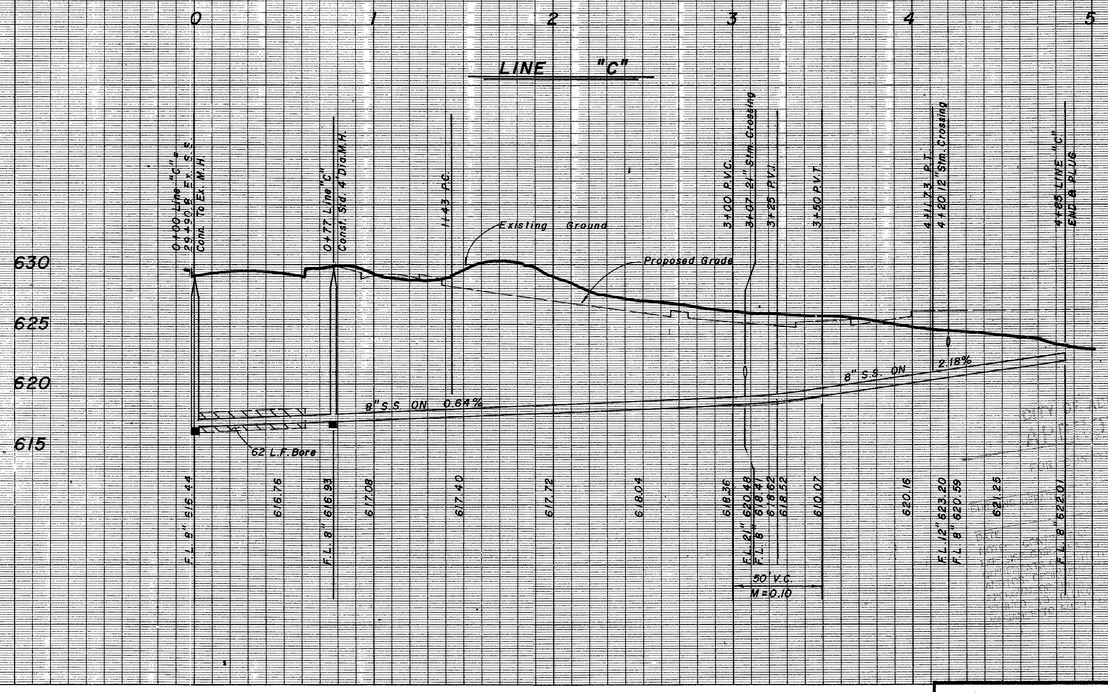

SANITARY SEWER PROFILES

THE QUORUM REGISTRY HOTEL

THE REGISTRY HOTEL CORPORATION

16250 DALLAS N. PARKWAY, SUITE 105 DALLAS, TEXAS 75248

CITY OF ADDISON, TEXAS

DESIGN	DRAWN	DATE	SCALE	NOTES	FILE	NO.
HUTT-ZOLLARS INC. 8730 KING GEORGE Suite 121 DALLAS, TEXAS 75235		JUNE, 81	V: 1"=6' H: 1"=40'			6 of 6

Project No. 81145