


## A LINE D

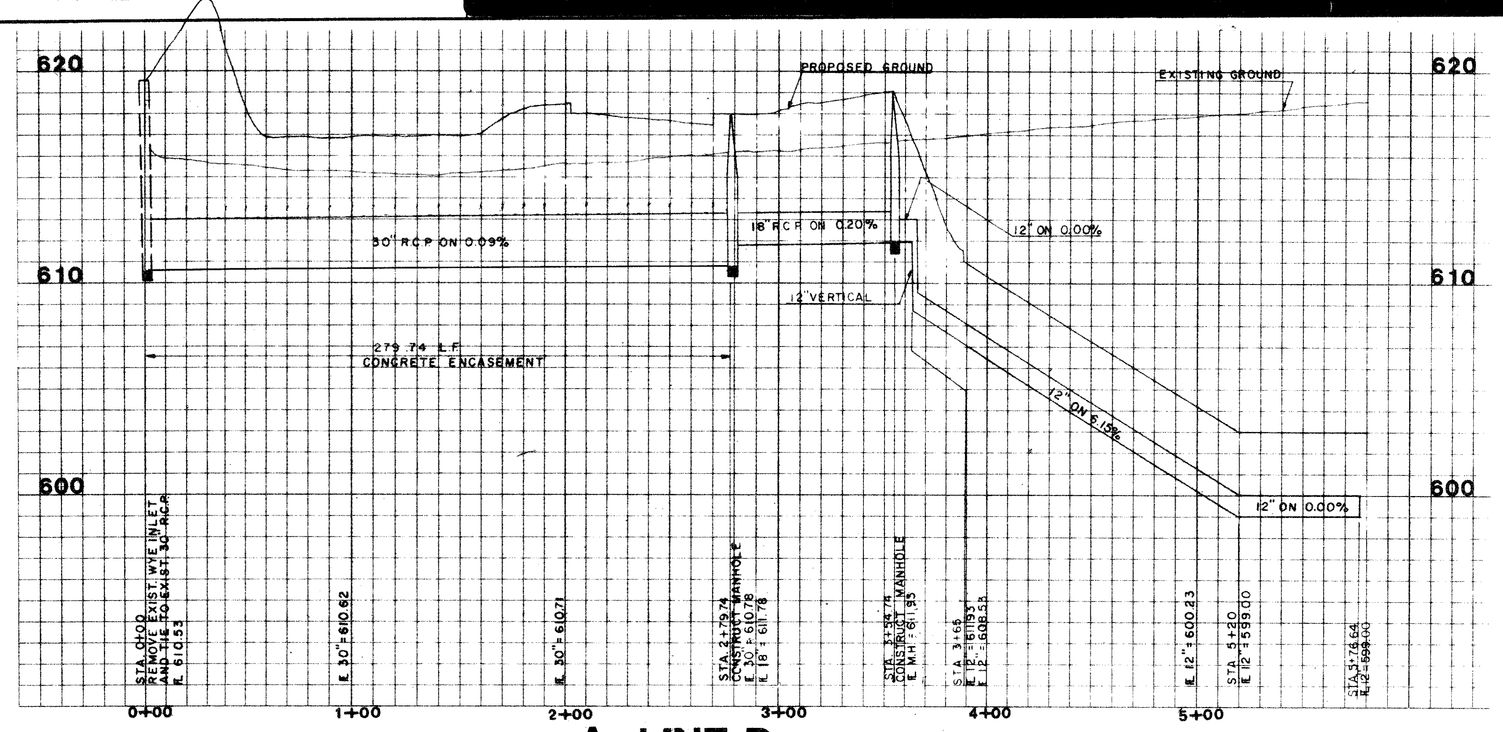


## B- LATERAL B 1




## C- LATERAL B 2

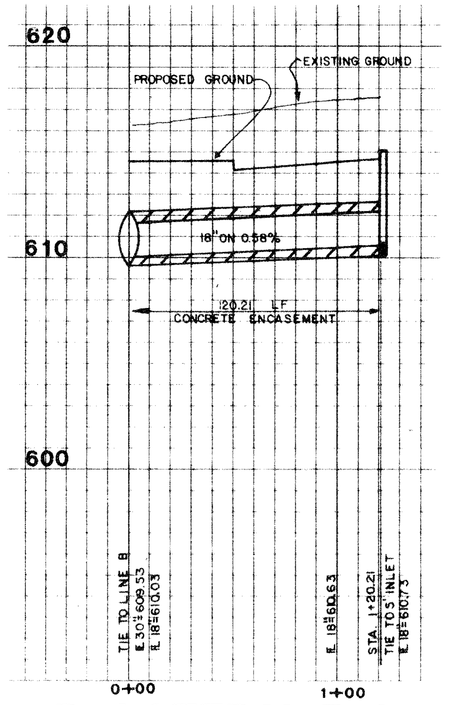


## D- LATERAL B 3

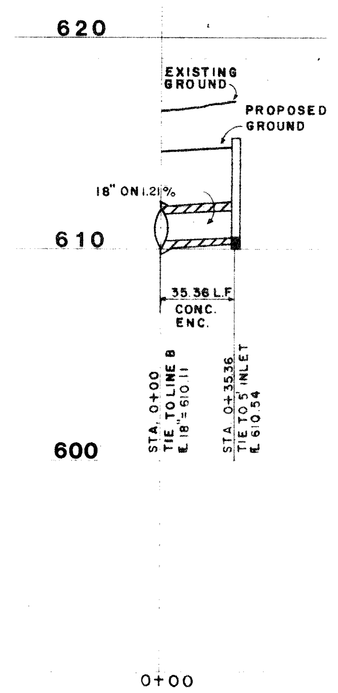


## E PROFILE OF TRUCK DOCK DRIVE

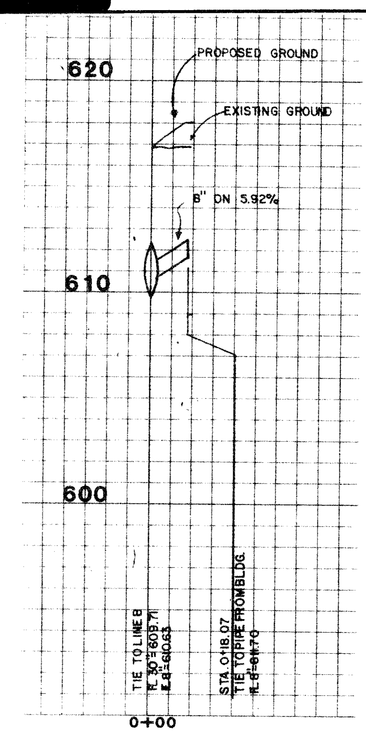


## F- LATERAL B 4

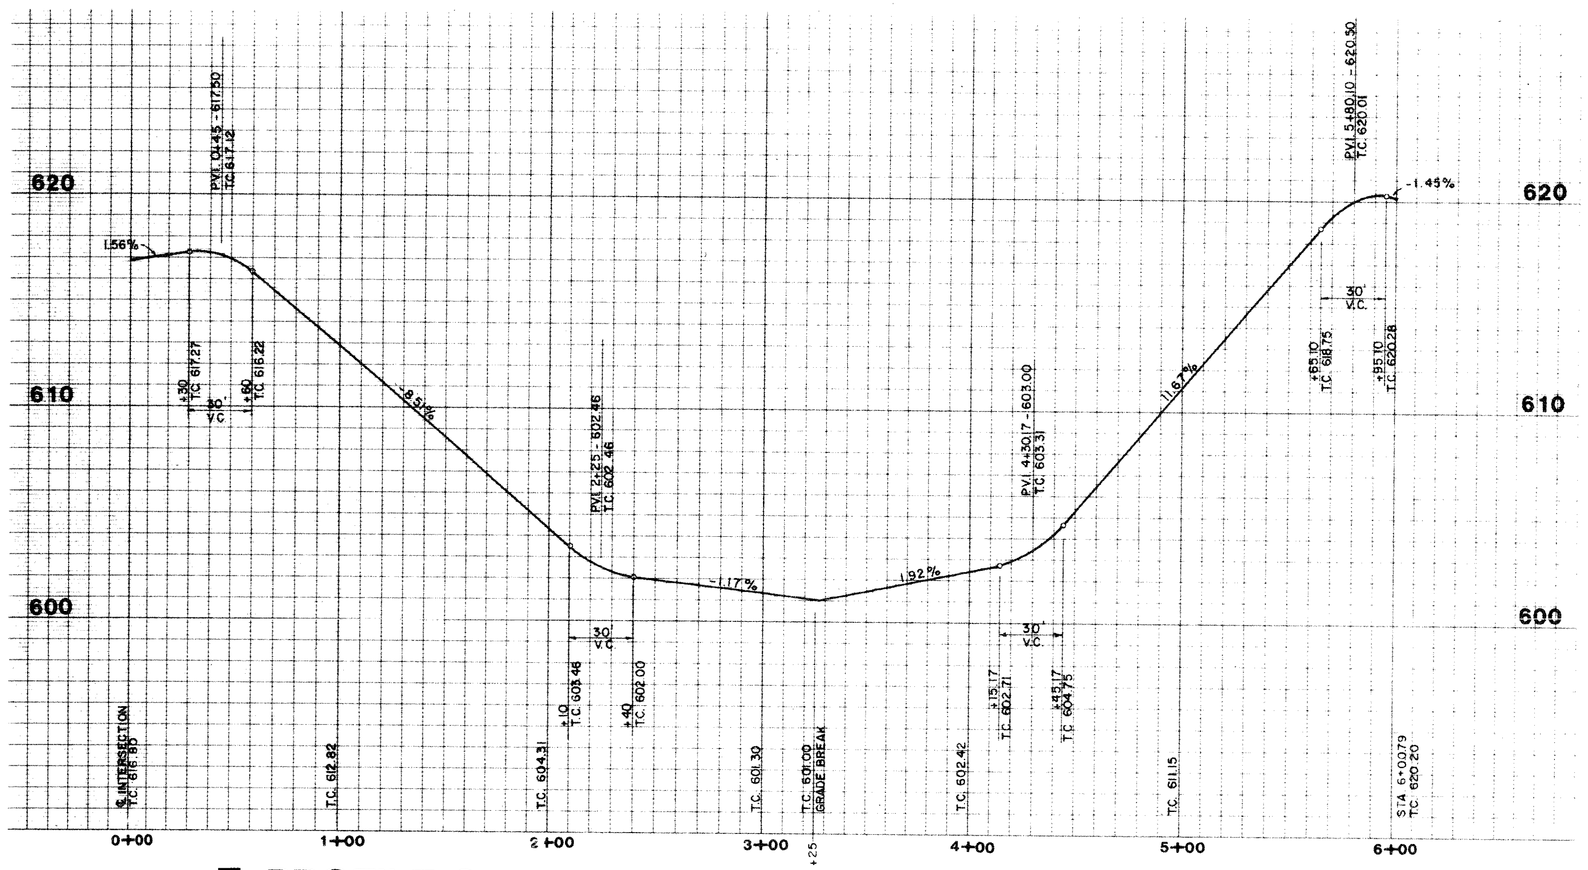


## G- LATERAL B 5

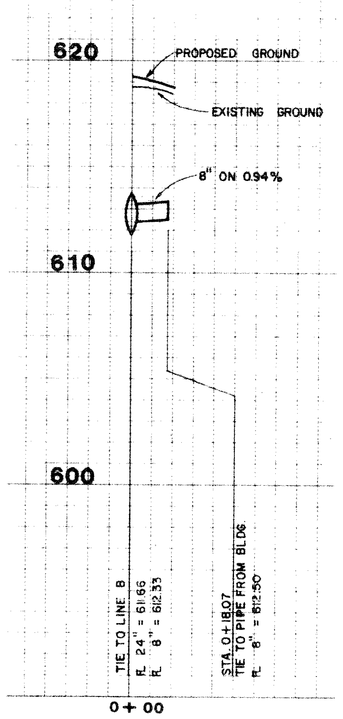


## H- LATERAL B 6

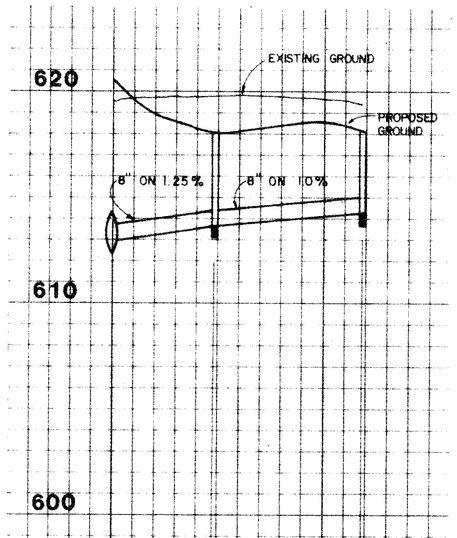


## J- LATERAL B 8

CITY OF ADDISON
APPROVED
FOR CONSTRUCTION
BUILDING DEPARTMENT
DATE
NOTE: CONTRACTOR IS HEREBY INSTRUCTED TO EXERCISE CARE [illegible] EXCEEDING ALL REQUIREMENTS OF [illegible] AND/OR OTHER [illegible] APPROVAL OF [illegible] RESPONSIBLE TO HIS WORK. STRUCTURE [illegible] SHALL NOT BE CONSTRUED TO [illegible] VARIANCE TO [illegible] EXPRESS OR IMPLY

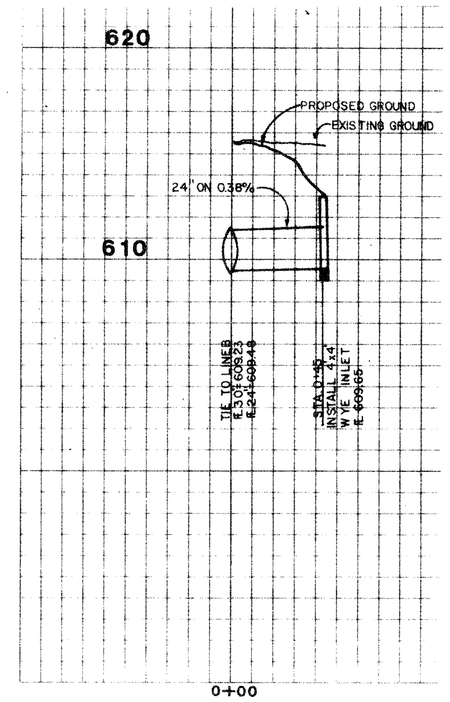Graham Associates, Inc.
CONSULTING ENGINEERS & PLANNERS

STATE OF TEXAS
CONRAD CALLOWAY
22221
REGISTERED
PROFESSIONAL ENGINEER

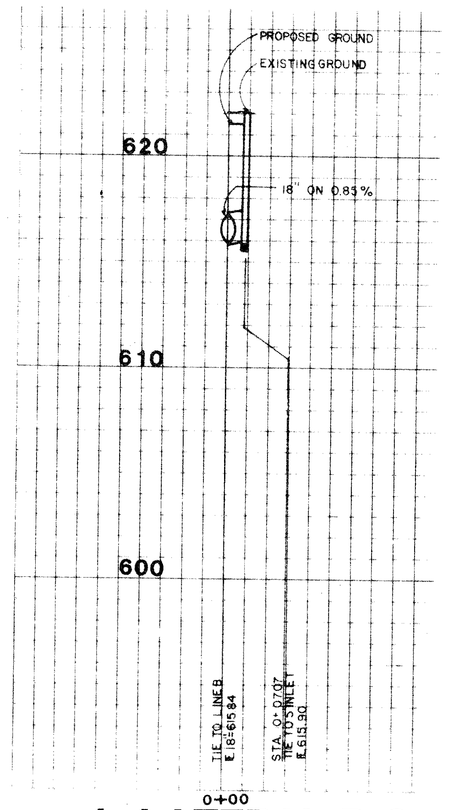Haldeman
Miller
Bregman
Hamann


Architects & Planners
5710 L.B.J. Fwy.
Suite 130
Dallas, Texas 75240
214 / 233-7232


project : M.E.P.C. QUORUM NORTH OFFICES
Phase One
Addison, Texas

title : UTILITY PROFILES

job no:

revisions
11/9/82

sheet C6 of sheets

date: 12/17/81

| Audit | | | | | | |
|---|---|---|---|---|---|---|
| Screen | | | | | | |
| Base | C6 | | | | | |
| Color | | | | | | T2 |

POLYTRACE 033