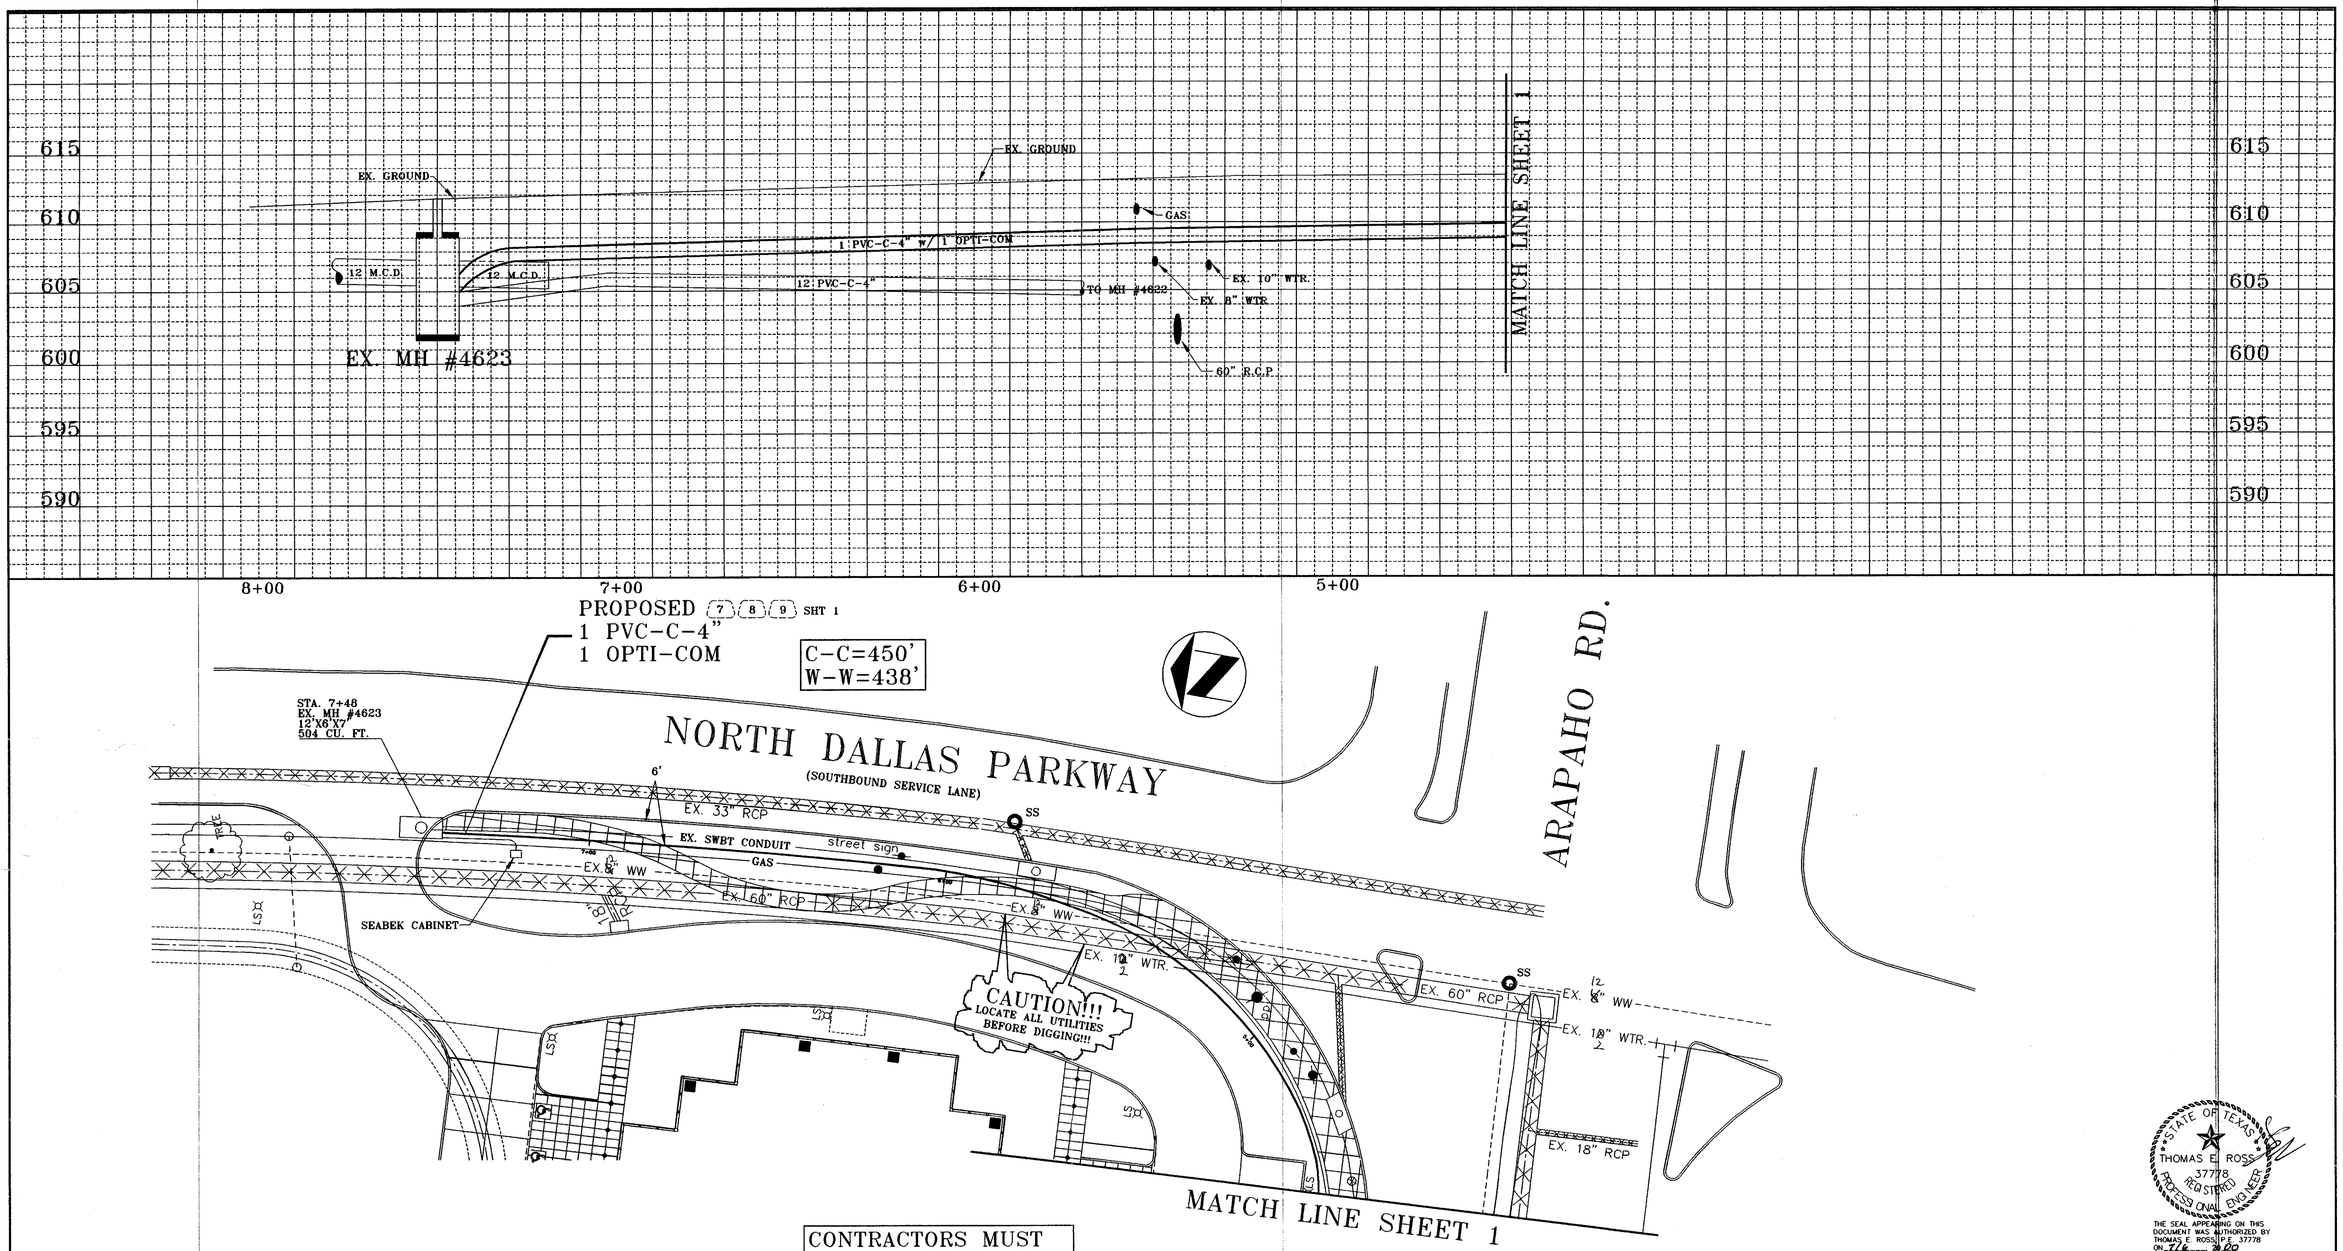

CONTRACTORS MUST
LOCATE ALL UTILITIES
BEFORE DIGGING!!

STATE OF TEXAS
THOMAS E. ROSS
37778
REGISTERED
PROFESSIONAL ENGINEER

THE SEAL APPEARING ON THIS DOCUMENT WAS AUTHORIZED BY THOMAS E. ROSS, P.E. 37778 ON 7/6 20 00

OPER.	ACTION CODE	SUPP'L ACTION CODE	MAJOR MATERIAL DESCRIPTION	ACCT. CODE	ML OR AMT.	PL	BORE	REMOVALS AMOUNT	REMOVALS MORT. DATE

ADDISON 239

UNDERGROUND CONDUIT SYSTEM

SCALE
PLAN 1" = 20' PROFILE HORZ. 1' = 20' PROFILE VERT. 1 "= 5'

R. BROUSSARD, MGR – ENGR
S. GEDDIE, AREA MGR – ENGR
DAVID NOBLET, DIST MGR – ENGR

DATE ISSUED
DATE CONS'T. COMP'D.
SHEET NO. 2
E. R. NO.
JOB NO. 4673074
DRAWN BY TR INDUSTRIES, INC.
MAP REF.
WK. REQ.
TAX DIST. DB009

TR-700-0002