ADDISON CIRCLE STREET PAVEMENT AND SIDEWALK PAVEMENT NORTH OF PAY LINE / RIGHT-OF-WAY LINE TO BE CONSTRUCTED UNDER SEPARATE CONTRACT PER THE PUBLIC INFRASTRUCTURE PLANS.

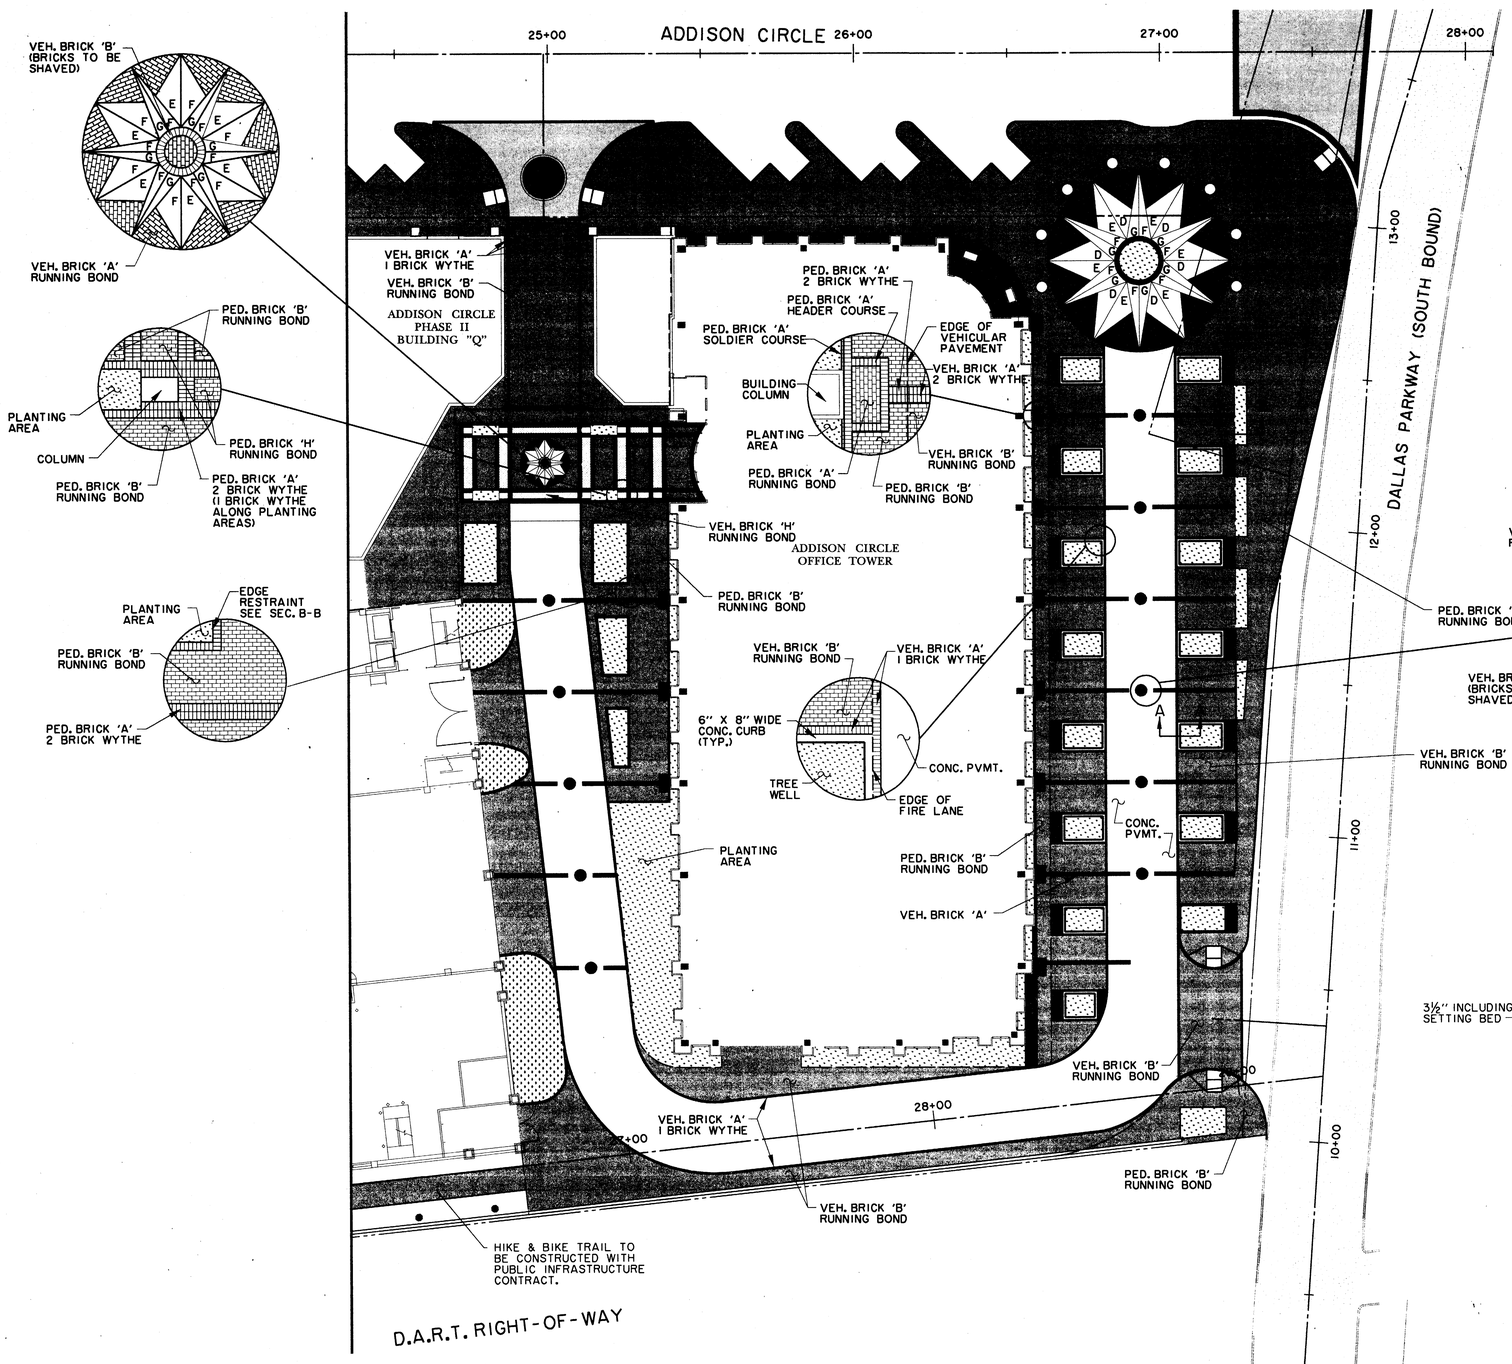

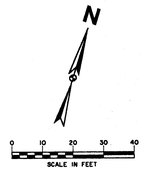

LEGEND:

- BRICK 'A' (PEDESTRIAN) - 2¼" X 4" X 8" BROWN, GLEN-GERY
- BRICK 'A' (VEHICULAR) - 2⅝" X 4" X 8" COCOA, GLEN-GERY
- BRICK 'B' (PEDESTRIAN) - 2¼" X 4" X 8" AUTUMN HAZE, GLEN-GERY
- BRICK 'B' (VEHICULAR) - 2⅝" X 4" X 8" K&W OLD SMOKIE, GLEN-GERY
- D — BRICK 'D' (VEHICULAR) -
- E — BRICK 'E' (VEHICULAR) -
- F — BRICK 'F' (VEHICULAR) -
- G — BRICK 'G' (VEHICULAR) -
- BRICK 'H' (PEDESTRIAN) -
- BRICK 'H' (VEHICULAR) -

(D–G: GLEN GERY PAVER (COLOR TO BE SELECTED BY LANDSCAPE ARCHITECT))

- LANDSCAPED AREA / TREE

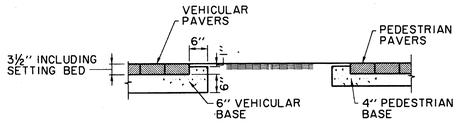

SECTION B-B
DROP SLAB AT PLANTER BED WITH NO CURB

N.T.S.

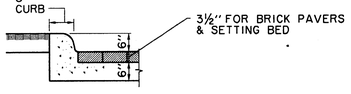

SECTION A-A
SECTION THRU CURB AT PLATING BED

N.T.S.

NOTE: SEE SHEETS CI & CIO FOR ADDITIONAL DROP SLAB AND BRICK INSTALLATION DETAILS.

BENCHMARKS:

BM#5
" "CUT AT NORTHWEST CORNER OF NORTH HDWL. OF 7'X7' BOX CULVERT UNDER RAILROAD, 180' WEST OF DALLAS PARKWAY SOUTHBOUND.
ELEV. 610.49

BM#6
" "CUT AT CENTER FRONT OF 18' REC. INLET, SECOND INLET NORTH OF RAILROAD TRACKS ON THE WEST SIDE OF DALLAS PARKWAY SOUTHBOUND.
ELEV. 605.67

THE SEAL APPEARING ON THIS DOCUMENT WAS AUTHORIZED BY DAVID E. MEYERS, P.E. 81512 ON JAN. 16, 1998.

STATE OF TEXAS
DAVID E. MEYERS
81512
REGISTERED PROFESSIONAL ENGINEER
1/16/98

CHAMPION
REAL ESTATE STRATEGY AND INFRASTRUCTURE
CHAMPION PARTNERS
5430 LBJ Freeway Suite 1343 Galleria, Dallas Texas
(972) 490-5600 Fax (972) 490-5699

ADDISON CIRCLE OFFICE BUILDING
TEXAS
ADDISON

BROCKETTE DAVIS DRAKE, Inc.
consulting engineers
Civil & Structural Engineering Surveying
5100 E. Central Expressway, Suite 100 Dallas, Texas 75206
(214)823-2017 Fax (214)823-2024

HUITT-ZOLLARS, INC.
Architecture • Engineering
2711 North Haskell Avenue
Suite 1300, LB 22
Dallas, TX 75204
Dallas (214) 871-3311, Fax (214) 871-3300

3131 McKinney Ave., Suite. 600
Dallas, TX 75204 214-871-3311

HKS

HKS Inc. Architects-Engineers-Planners
700 N. Pearl, Suite 1100, LB 307
Dallas, Texas 75201-7485 (214) 969-5599

Job No: 5494

ISSUED FOR CONSTRUCTION

16 JAN. 1998

Revision:

Date:

Sheet Title:
SURFACE PATTERNING PLAN

Sheet No:
C3.2

© 1997 HKS Inc.

File:
5494-1-TB
1 2 3 4 5

Plot date:
20 JUN 97