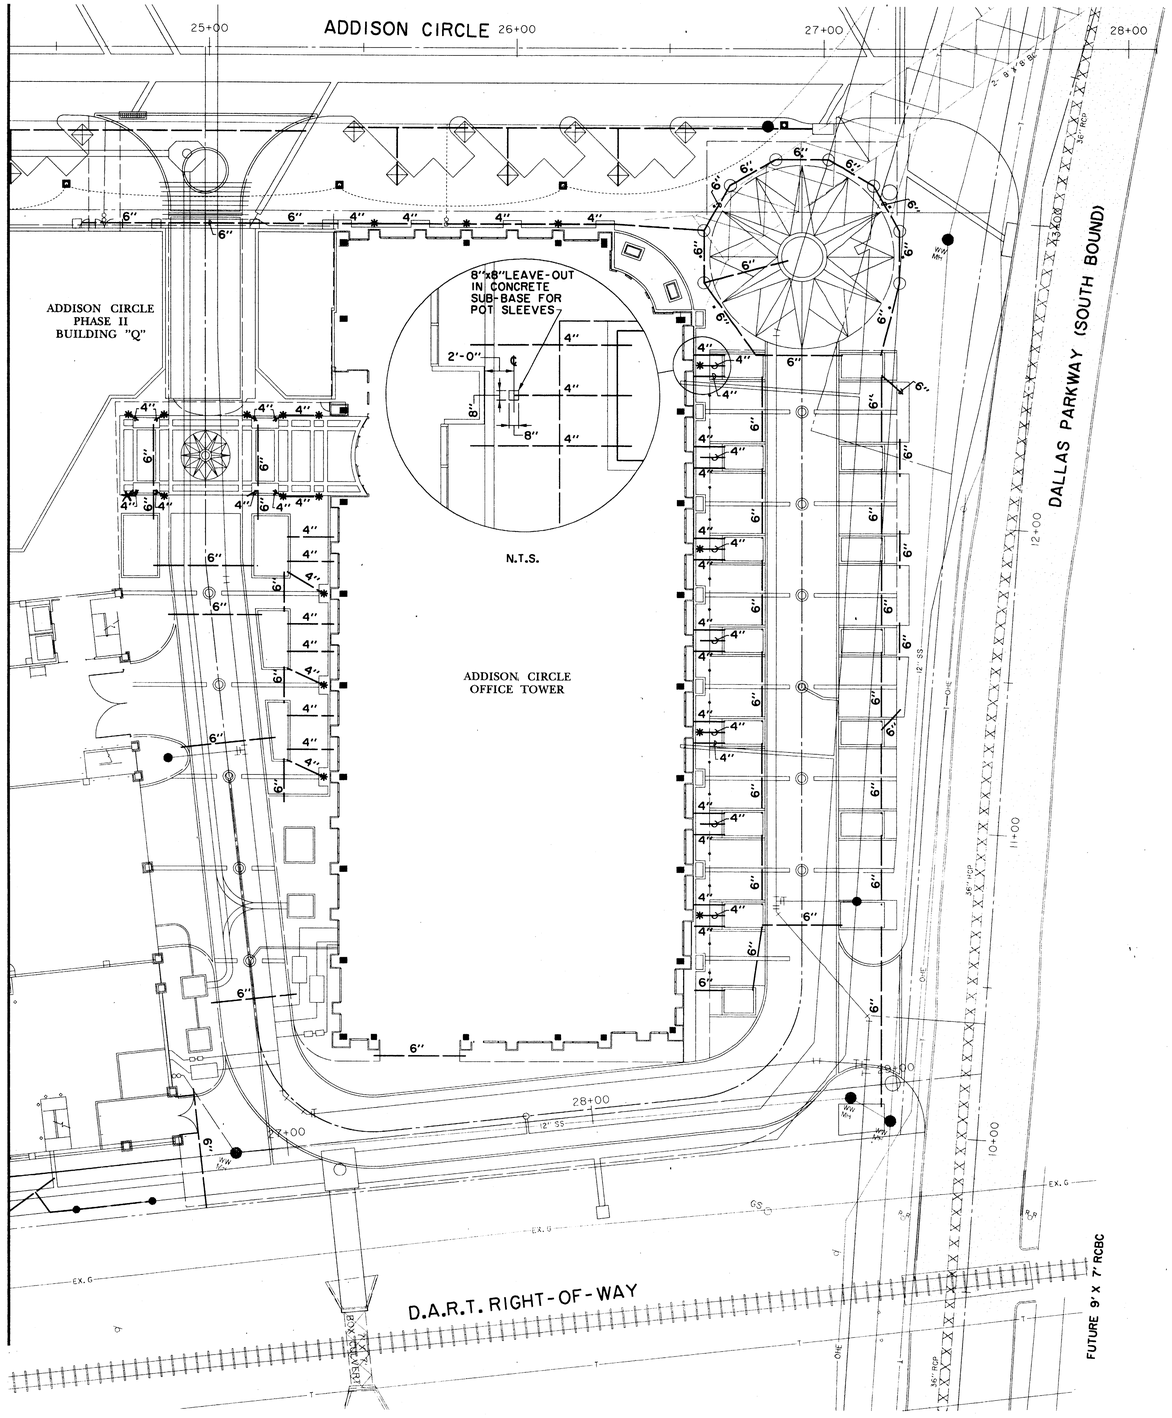

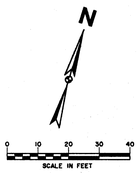

✱ — 8"x8" LEAVEOUTS FOR PLANTER POT SLEEVING

THE SEAL APPEARING ON THIS DOCUMENT WAS AUTHORIZED BY DAVID E. MEYERS, P.E. 81512 ON JAN. 16, 1998.

STATE OF TEXAS
DAVID E. MEYERS
81512
REGISTERED
PROFESSIONAL ENGINEER
1/16/98

CHAMPION PARTNERS
REAL ESTATE STRATEGY AND IMPLEMENTATION
CHAMPION PARTNERS
5430 LBJ Freeway Suite 1540 Dallas, Texas 75240
(972) 490-9600 Fax (972) 490-9399

ADDISON CIRCLE OFFICE BUILDING
ADDISON TEXAS

BROCKETTE DAVIS DRAKE, Inc.
consulting engineers
Civil & Structural Engineering Surveying
5646 N. Central Expressway, Suite 1100 Dallas, Texas 75206
(214)265-0007 Fax (214)265-0008

JAMES JOHNSTON & ASSOCIATES, INC.
Engineering Consultants
9731 North Stemmons Freeway
Suite 100
Dallas, TX 75247
Telephone: (214) 350-6466, Fax (214) 350-6809

HUITT-ZOLLARS, INC.
3131 McKinney Ave., Suite 600
Dallas, TX 75204 214-871-3311

HKS

HKS Inc. Architects-Engineers-Planners
700 N. Pearl, Suite 1100, LB 307
Dallas, Texas 75201-7485 (214) 969-5599

Job No: 5494

ISSUED FOR CONSTRUCTION

16 JAN. 1998

Revision:

Date:

Sheet Title:
SLEEVING PLAN

Sheet No:
3.3

© 1997 HKS Inc.

File:
1	2	3	4	5
5494-L-TB				

Plot date:
20 JUN 97

PW: ROTATION=-17.000000
F:\JOB\5494\L\TB\
N:\pw\5494\BEZ87\dgn\A3GTB.DJ.DGN
F:\JOB\5494\L\TB\A3GTB.DJ.DGN
PW: ROTATION=-17.000000
F:\JOB\5494\L\TB\
3042-1R-14838-1PT-GTLS