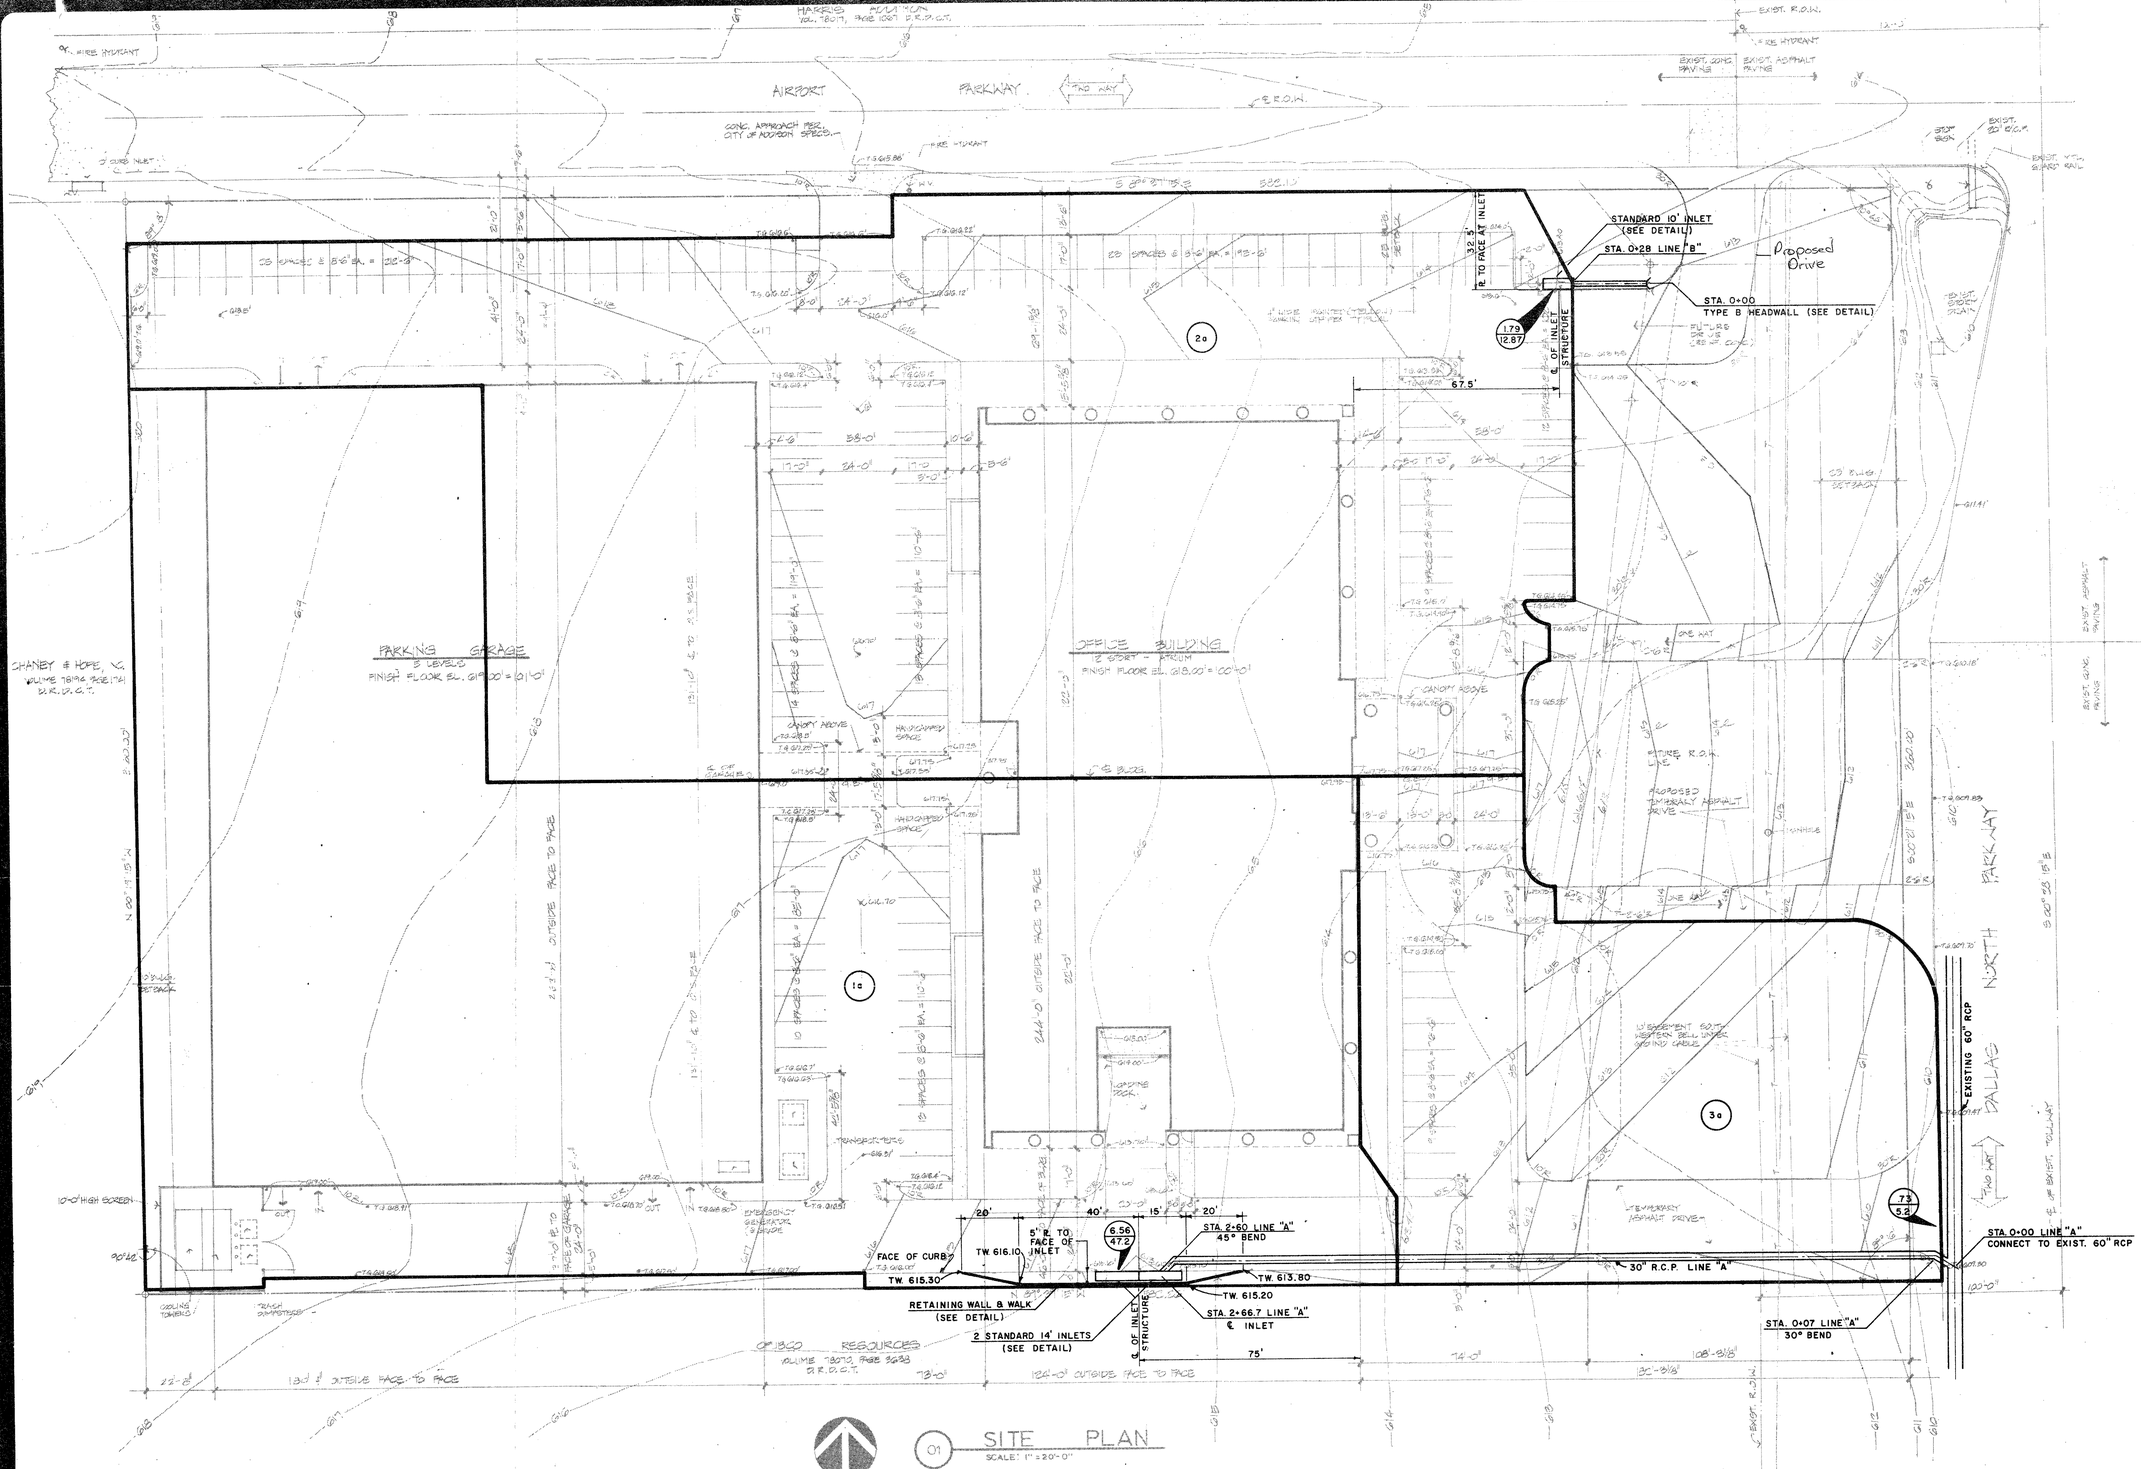

01 SITE PLAN
SCALE: 1" = 20'-0"

LEGEND

DRAINAGE AREA NUMBER (3a)

DRAINAGE AREA RUNOFF (ACRES / C.F.S.)

NOTE: SEE SHEET CE-2 FOR COMPLETE RUNOFF COMPUTATIONS

SITE DRAINAGE PLAN

SHEPHERD + BOYD
ARCHITECTS/PLANNERS & INTERIORS
9235 DOUGLAS BUILDING
DOUGLAS AVENUE
DALLAS TEXAS 75225
TELEPHONE 214/363-2

POWELL & POWELL
Engineers and Consultants
3988 North Central Expressway
Suite 1130/Dallas, Texas 75204
(214) 522-4600

SCALE	DATE	PROJ. NO.	DWG. NO.
1" = 20'	JULY 1983	3144-83-6-17	E-274

The Madison Development Company
Young & Addison

REVISIONS

DATE
ISSUED
JULY 11, 1983

SHEET
CE-1