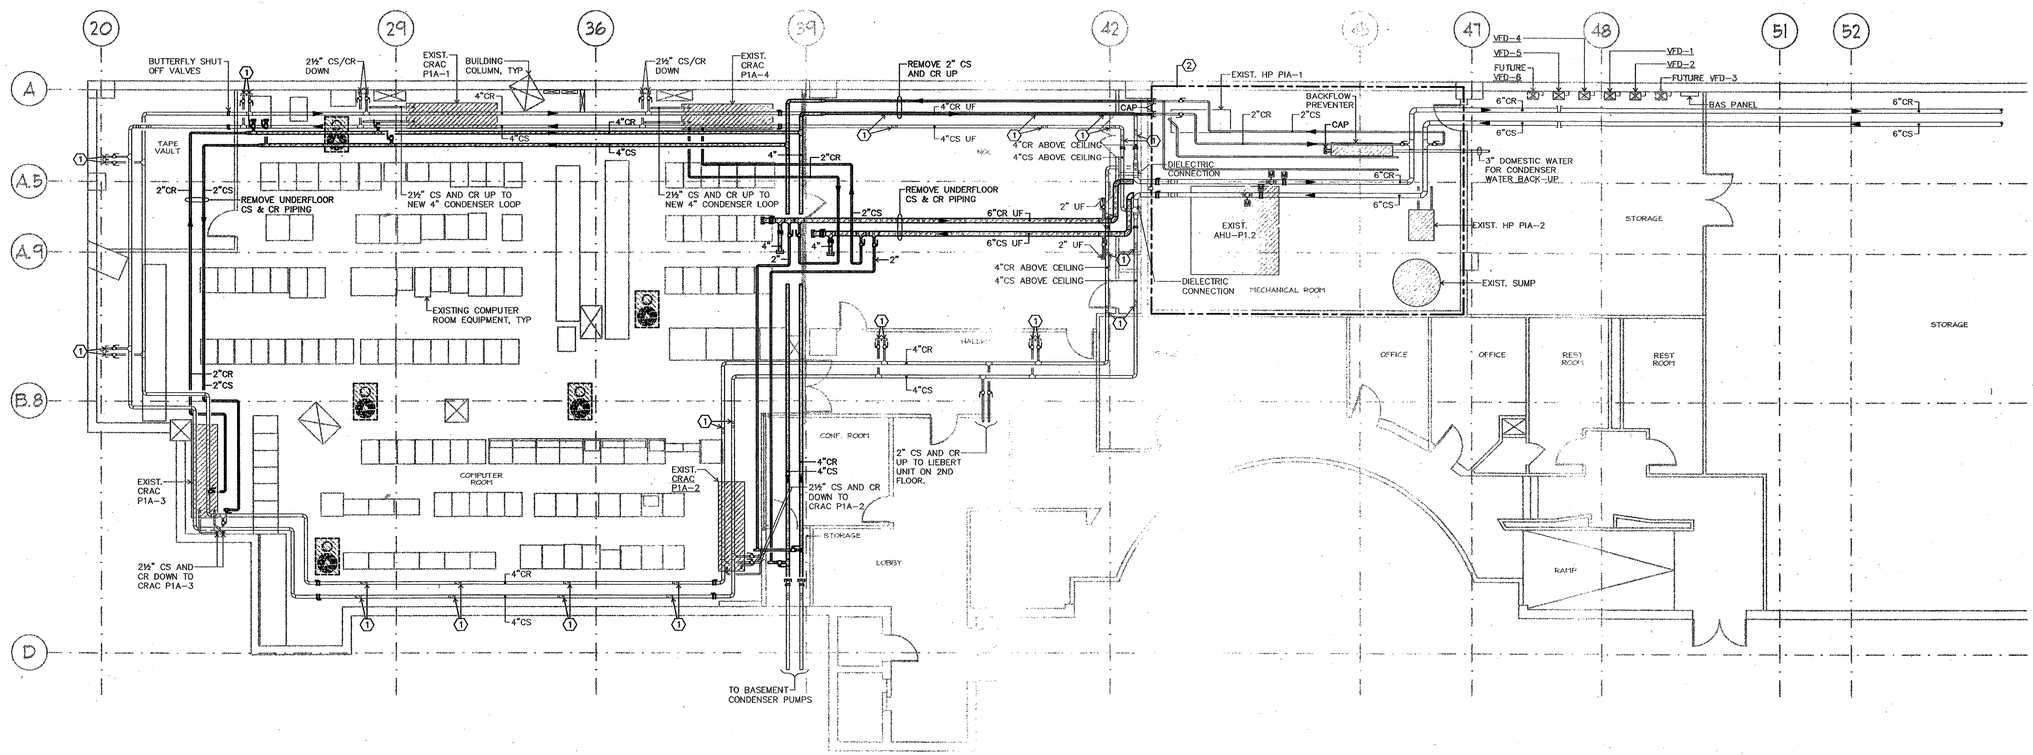

01 LEVEL P-1 PARTIAL DEMOLITION PLAN - CONDENSER WATER LOOP - PHASE D

SCALE: 1/8" = 1'-0"

KEYED NOTES BY SYMBOL "⬡"
① 2½" CS AND CR TAPS FOR FUTURE CONNECTION.
② REFERENCE SHEET M3.03 FOR DEMOLITION RISER DIAGRAM IN THIS AREA.

DFW Consulting Group, Inc.
8410 Sterling
Irving, TX 75063
(972) 929-1199

STATE OF TEXAS
KENNETH D. MOLINE
61722
REGISTERED PROFESSIONAL ENGINEER
7/23/03

Mary Kay, Inc.
Corporate 1
Addison, Texas
Cooling Tower Addition

Project Revisions

Project Number
02110

Issue Date
JULY 23, 2003

Sheet Title
MECHANICAL
PARTIAL DEMOLITION
PLAN - PHASE D

Sheet Number
DM2.01D