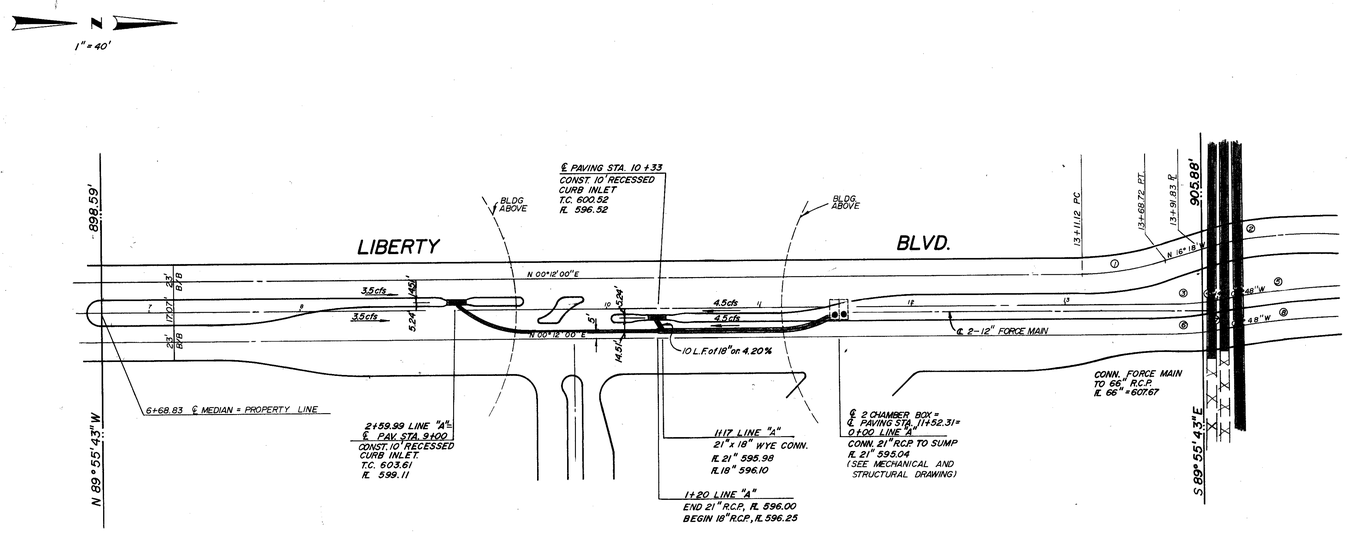

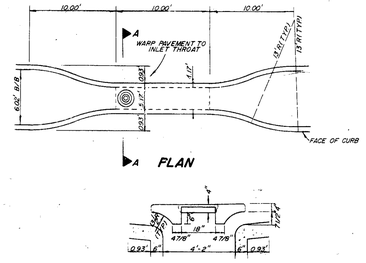

10' RECESSED CURB INLET DETAIL

N.T.S.

CURVE DATA

NO	Δ	R	T	L
1	16° 30' 00"	200.00'	29.30'	57.61'
2	16° 18' 00"	200.00'	28.64'	56.90'
3	02° 59' 42"	180.25'	7.86'	15.71'
4	04° 00' 18"	180.25'	6.30'	12.60'
5	05° 33' 03"	211.75'	10.25'	19.12'
6	04° 30' 49"	200.00'	7.96'	15.76'
7	14° 29' 11"	200.00'	7.93'	15.66'
8	35° 20' 00"	200.00'	64.77'	123.45'

BM NO 1
SQUARE CUT ON TOP OF CURB AT THE RADIUS RETURN OF AN ISLAND LOCATED NEAR THE NORTHEAST CORNER OF LIBERTY PLAZA I, APPROXIMATELY 639 FEET NORTH OF THE SOUTHEAST PROPERTY CORNER.
ELEV 622.14

BM NO. 2
CHISLED SQUARE ON THE END OF THE CURB RADIUS LOCATED ON THE DRIVEWAY ON THE NORTH SIDE OF KELLER SPRINGS ROAD, APPROXIMATELY 500 FEET WEST OF DALLAS PARKWAY.
ELEV 626.24

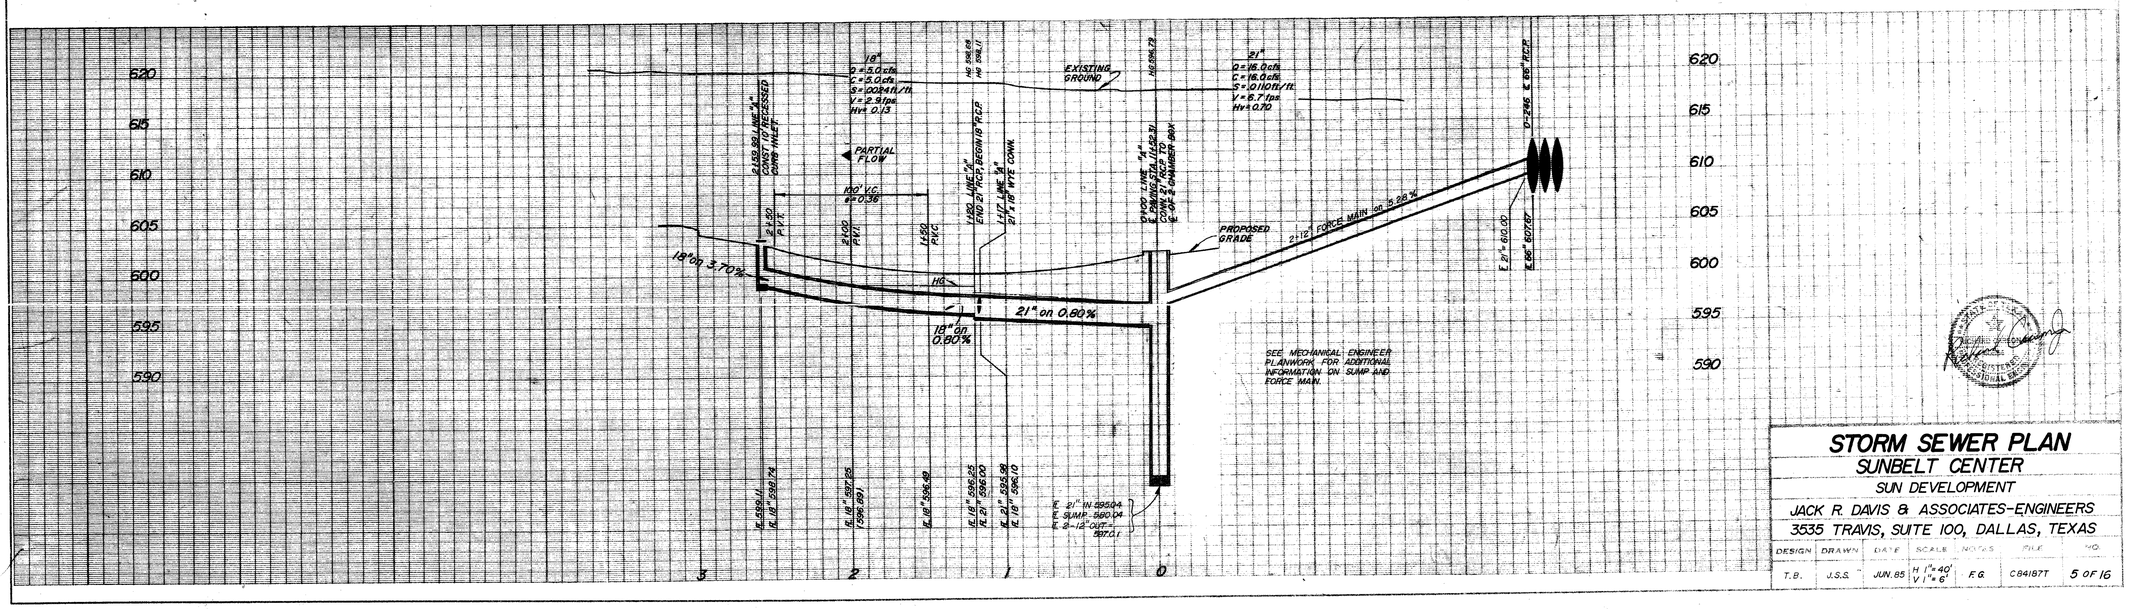

STORM SEWER PLAN

SUNBELT CENTER

SUN DEVELOPMENT

JACK R. DAVIS & ASSOCIATES-ENGINEERS

3535 TRAVIS, SUITE 100, DALLAS, TEXAS

DESIGN	DRAWN	DATE	SCALE	NOTES	FILE	NO.
T.B.	J.S.S.	JUN. 85	H 1"=40' V 1"=6'	F.G.	C84187T	5 OF 16

HARWOOD K SMITH & PARTNERS
Architects Engineers Planners
1111 Plaza of the Americas North, LB 307
Dallas, Texas 75201 214/748-5261

HKS

SUNBELT CORPORATE HEADQUARTERS
ADDISON, TEXAS

BJACK R. DAVIS & associates, inc.
consulting civil engineers & surveyor
3535 Travis Street ..... Suite 10
Dallas, Texas 75204 ..... (214) 522-1154

Issued For Construction
PC #1 8/9/85

Job No: C84187

Revision:

Sheet Title: STORM SEWER

Date: 6/03/85

Drawn:

Sheet No: C4 of sheets