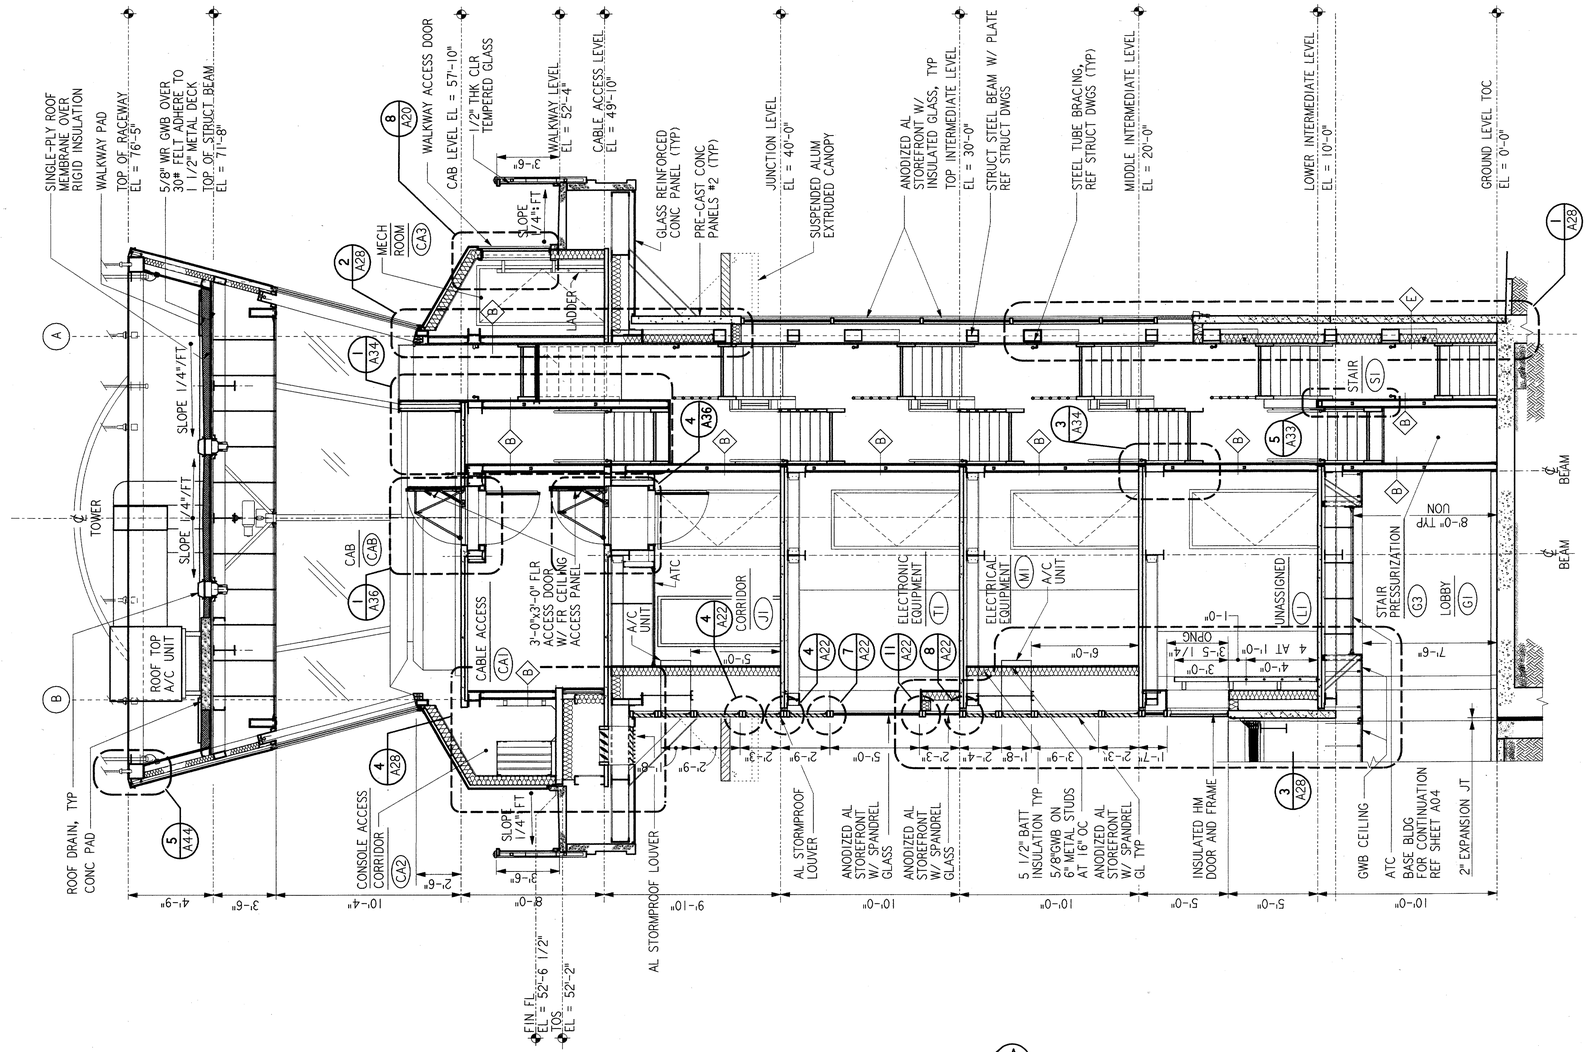

SECTION

1/4 = 1'-0"

REF A09 A02 A03

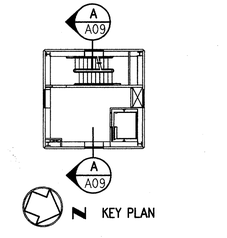

A09

REV.	DATE	DESCRIPTION	DFTG.	CHECKED

REGISTERED ARCHITECT JAMES E. HARPER 16725 STATE OF TEXAS
James E. Harper 6/22/01

PARSONS
DALLAS, TX

DEPARTMENT OF TRANSPORTATION
FEDERAL AVIATION ADMINISTRATION
SOUTHWEST REGION — FORT WORTH, TEXAS

LOW ACTIVITY LEVEL
AIRPORT TRAFFIC CONTROL TOWER

BUILDING SECTION ATCT

ADDISON (ADDISON AIRPORT) TEXAS

SUBMITTED:	APPROVED:
SYSTEMS ENGINEER, ANI-640	MANAGER TERMINAL PLATFORM, ANI-640

DESIGNED: GARY WILLIAMS	ISSUED BY	DATE: 06-22-01
REVIEWED: A. AMBARDEKAR	AIRWAY FACILITIES DIVISION	DRAWING NUMBER: ADS-ATCT- A09
ORIG. DFT.: S. RAJPREEJA		
FACILITY:		

REF. DWG.:

FILENAME: