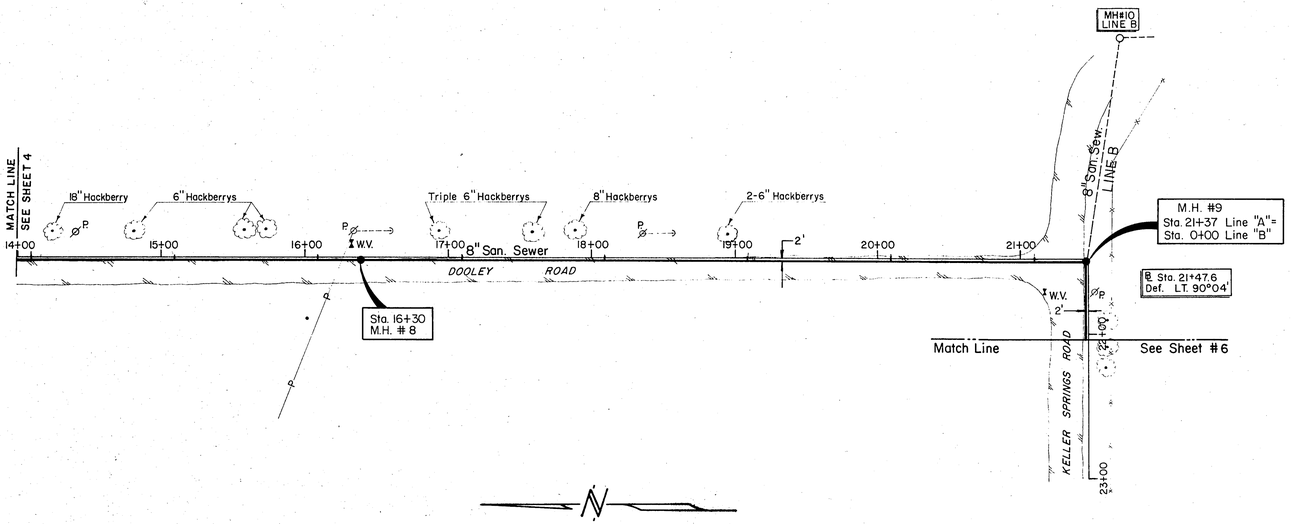

SCALE : HORIZ. 1"= 50'
VERT. 1"= 5'

T.B.M. E. of Existing San. Sew. in M.H. at 0+00
ELEV.: 607.45

ESTIMATED QUANTITIES			
ITEM	DESCRIPTION	UNIT	QUANTITY
		L.F.	800
	SAND EMBEDMENT	C.Y.	88.4
	MAN HOLE 10'-12' CUT	EA.	2
	8" P.V.C. SDR 35 8'-10' CUT	L.F.	163
	8" P.V.C. SDR 35 10'-12' CUT	L.F.	637
	6" P.V.C. SDR 35 SEW. SERVICE	EA.	
	H.M.A.C.	TON	49.76

CITY OF ADDISON
DALLAS COUNTY, TEXAS

VOSS RD. & DOOLEY RD. SEWER LINE A

PLAN AND PROFILE STA. 14+00 TO STA. 22+00

GINN, INC., CONSULTING ENGINEERS

DESIGN	HWG	SCALE AS SHOWN	
DRAWN	DTS	DATE SEPT. 1981	SHEET 5 OF 8

PLAN — DATE / BY / SURVEYED / PLOTTED / AUTOMATIC CONTROL EQUIPMENT CHECKED / R.O.W. MAP CHECKED / NOTE BOOK / No.
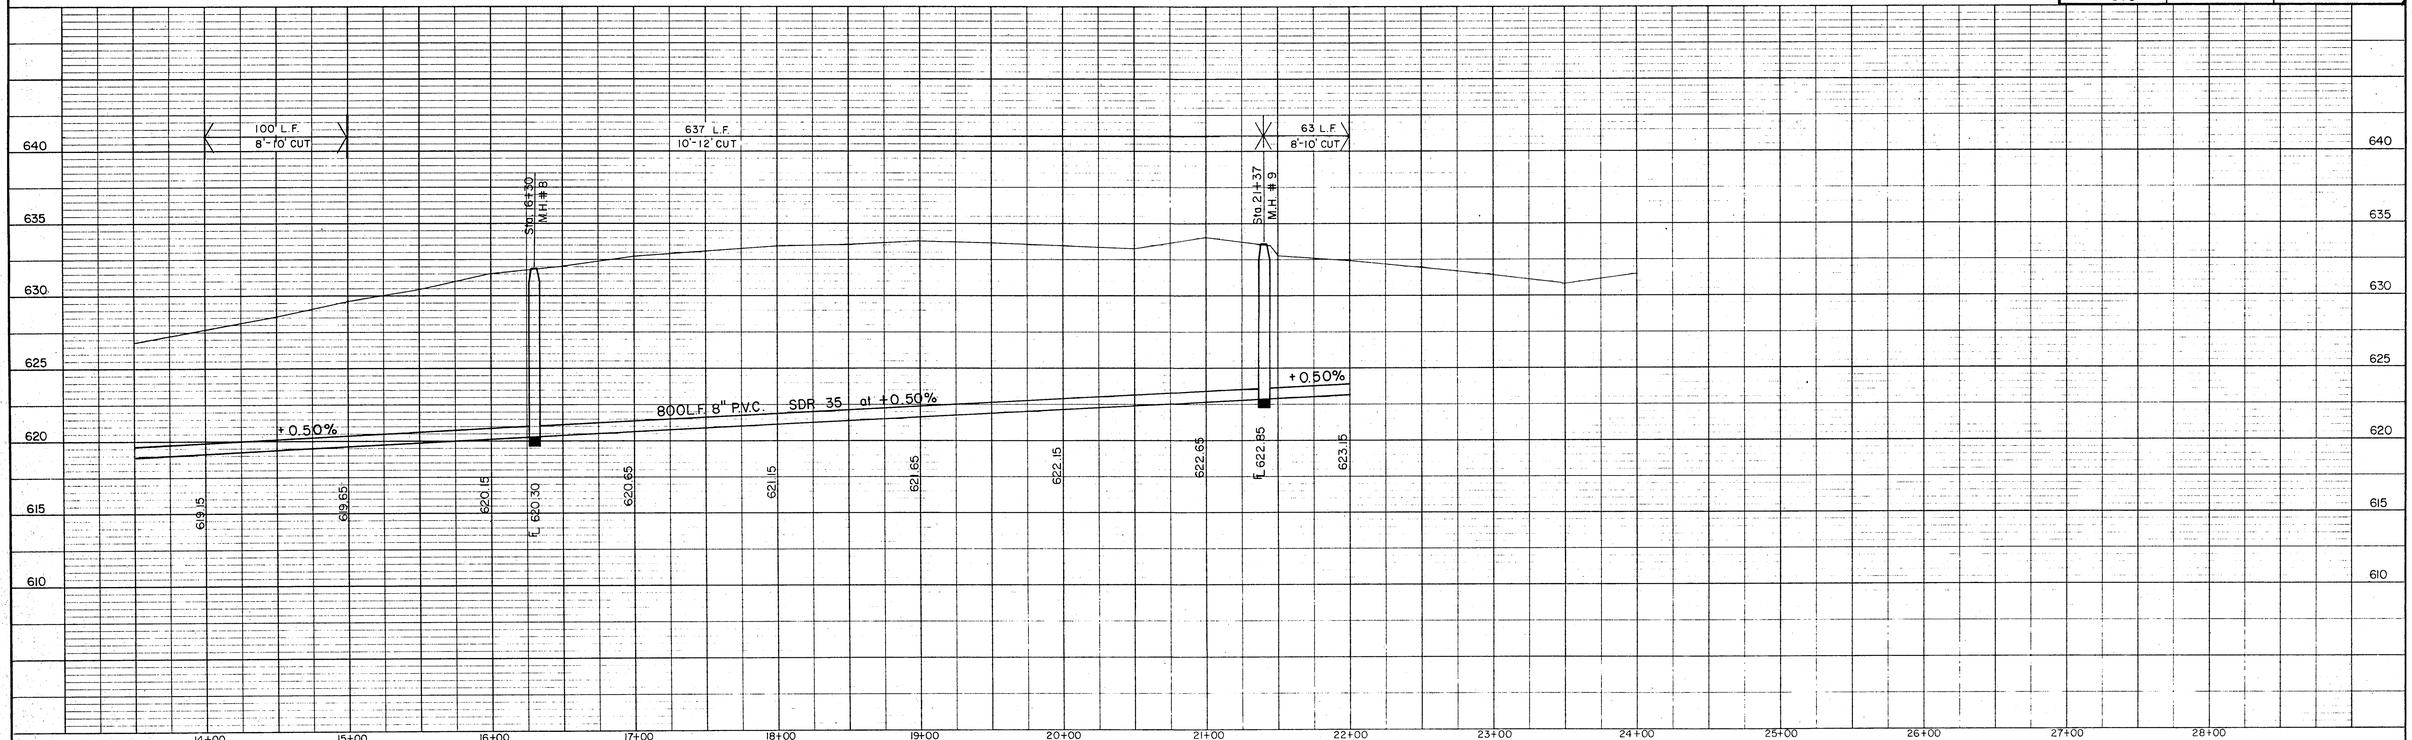
PROFILE — SURVEYED / PLOTTED / GRADE CHECKED / R.O.W. MAP CHECKED / STRUCTURE NOTATIONS CHECKED / NOTE BOOK / No.