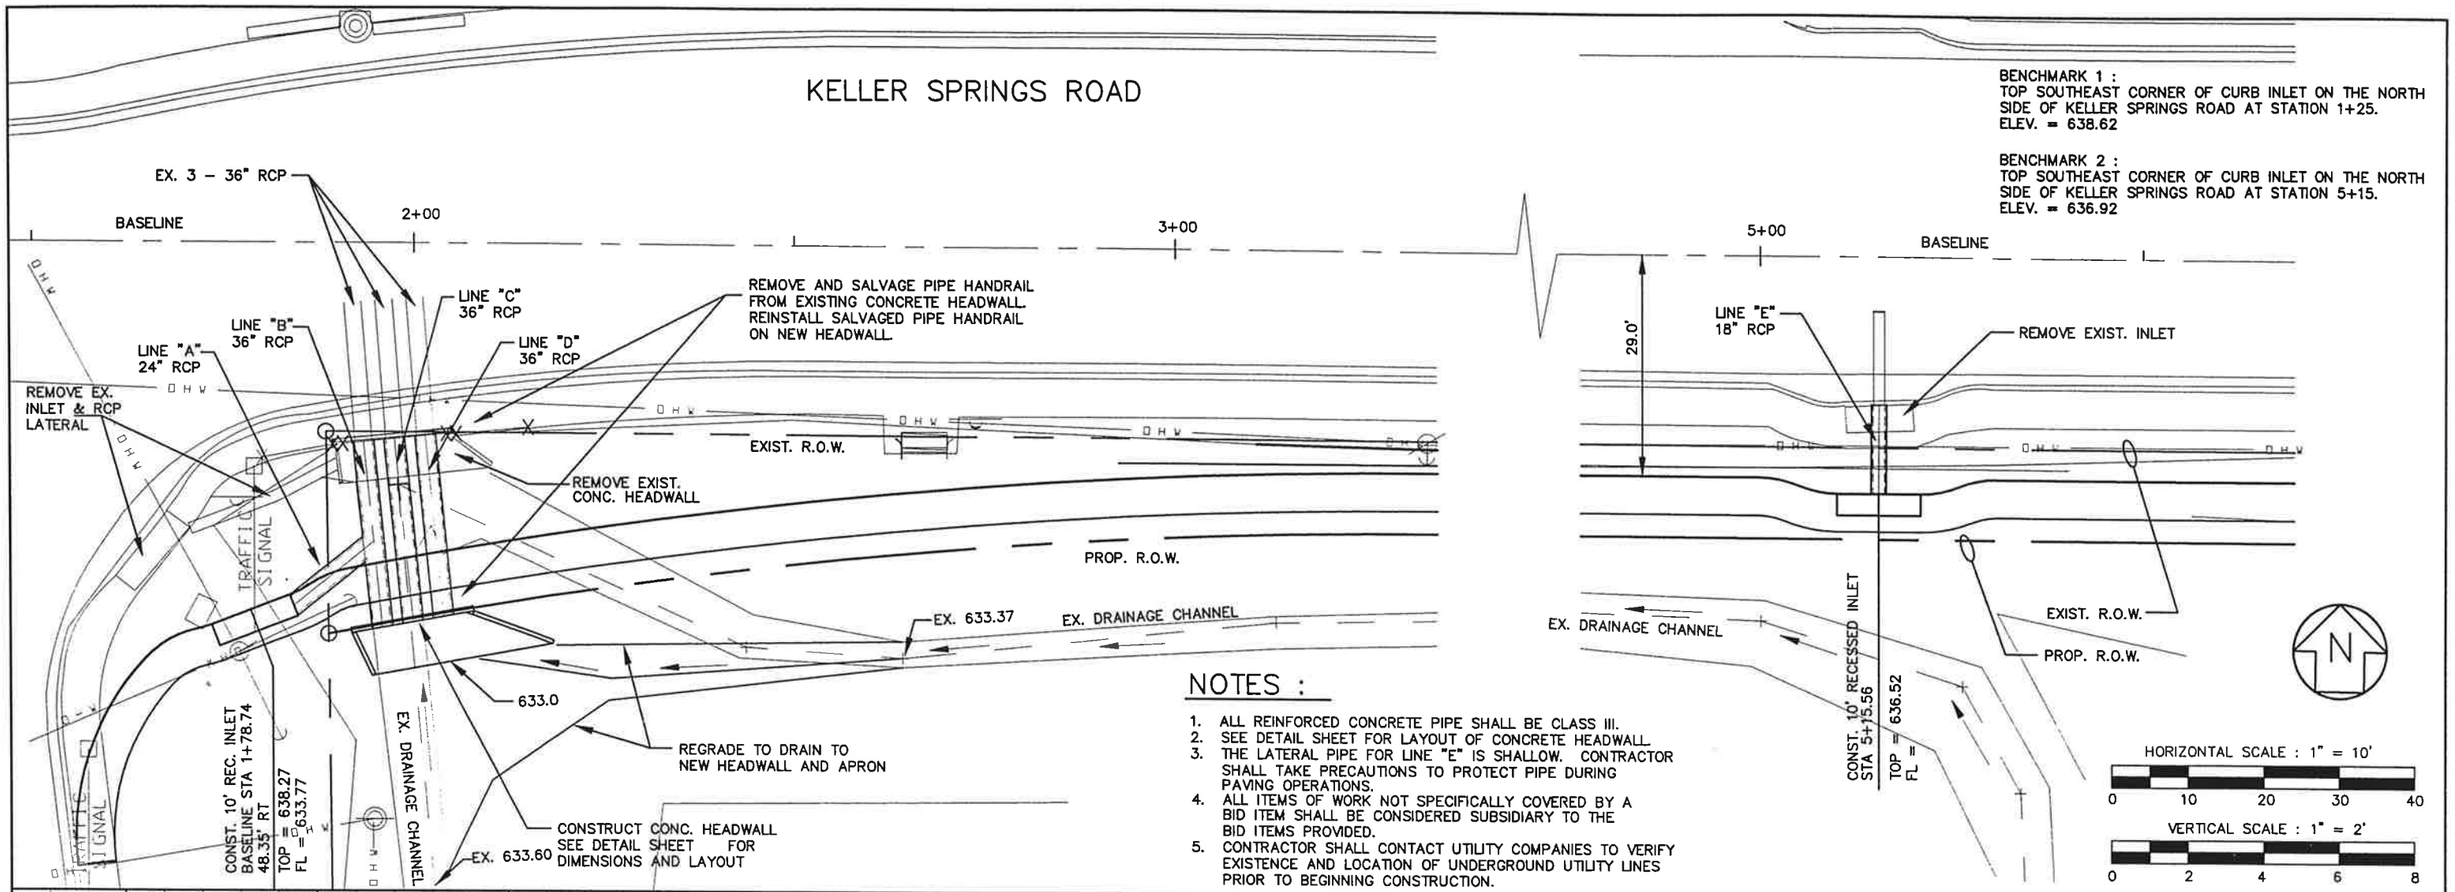

NOTES :

1. ALL REINFORCED CONCRETE PIPE SHALL BE CLASS III.
2. SEE DETAIL SHEET FOR LAYOUT OF CONCRETE HEADWALL.
3. THE LATERAL PIPE FOR LINE "E" IS SHALLOW. CONTRACTOR SHALL TAKE PRECAUTIONS TO PROTECT PIPE DURING PAVING OPERATIONS.
4. ALL ITEMS OF WORK NOT SPECIFICALLY COVERED BY A BID ITEM SHALL BE CONSIDERED SUBSIDIARY TO THE BID ITEMS PROVIDED.
5. CONTRACTOR SHALL CONTACT UTILITY COMPANIES TO VERIFY EXISTENCE AND LOCATION OF UNDERGROUND UTILITY LINES PRIOR TO BEGINNING CONSTRUCTION.

STATE OF TEXAS
RONALD A. YOUNG
PROFESSIONAL ENGINEER

3/5/99

9
16

DRAINAGE PLAN

KELLER SPRINGS ROAD

FROM ADDISON ROAD TO LEDGEMONT LANE

DEPARTMENT OF PUBLIC WORKS

TOWN OF ADDISON, TEXAS

DESIGN	DRAWN	DATE	SCALE	NOTES	FILE	NUMBER
PTG	PTG	5-98	1"=10' H 1"=2' V			