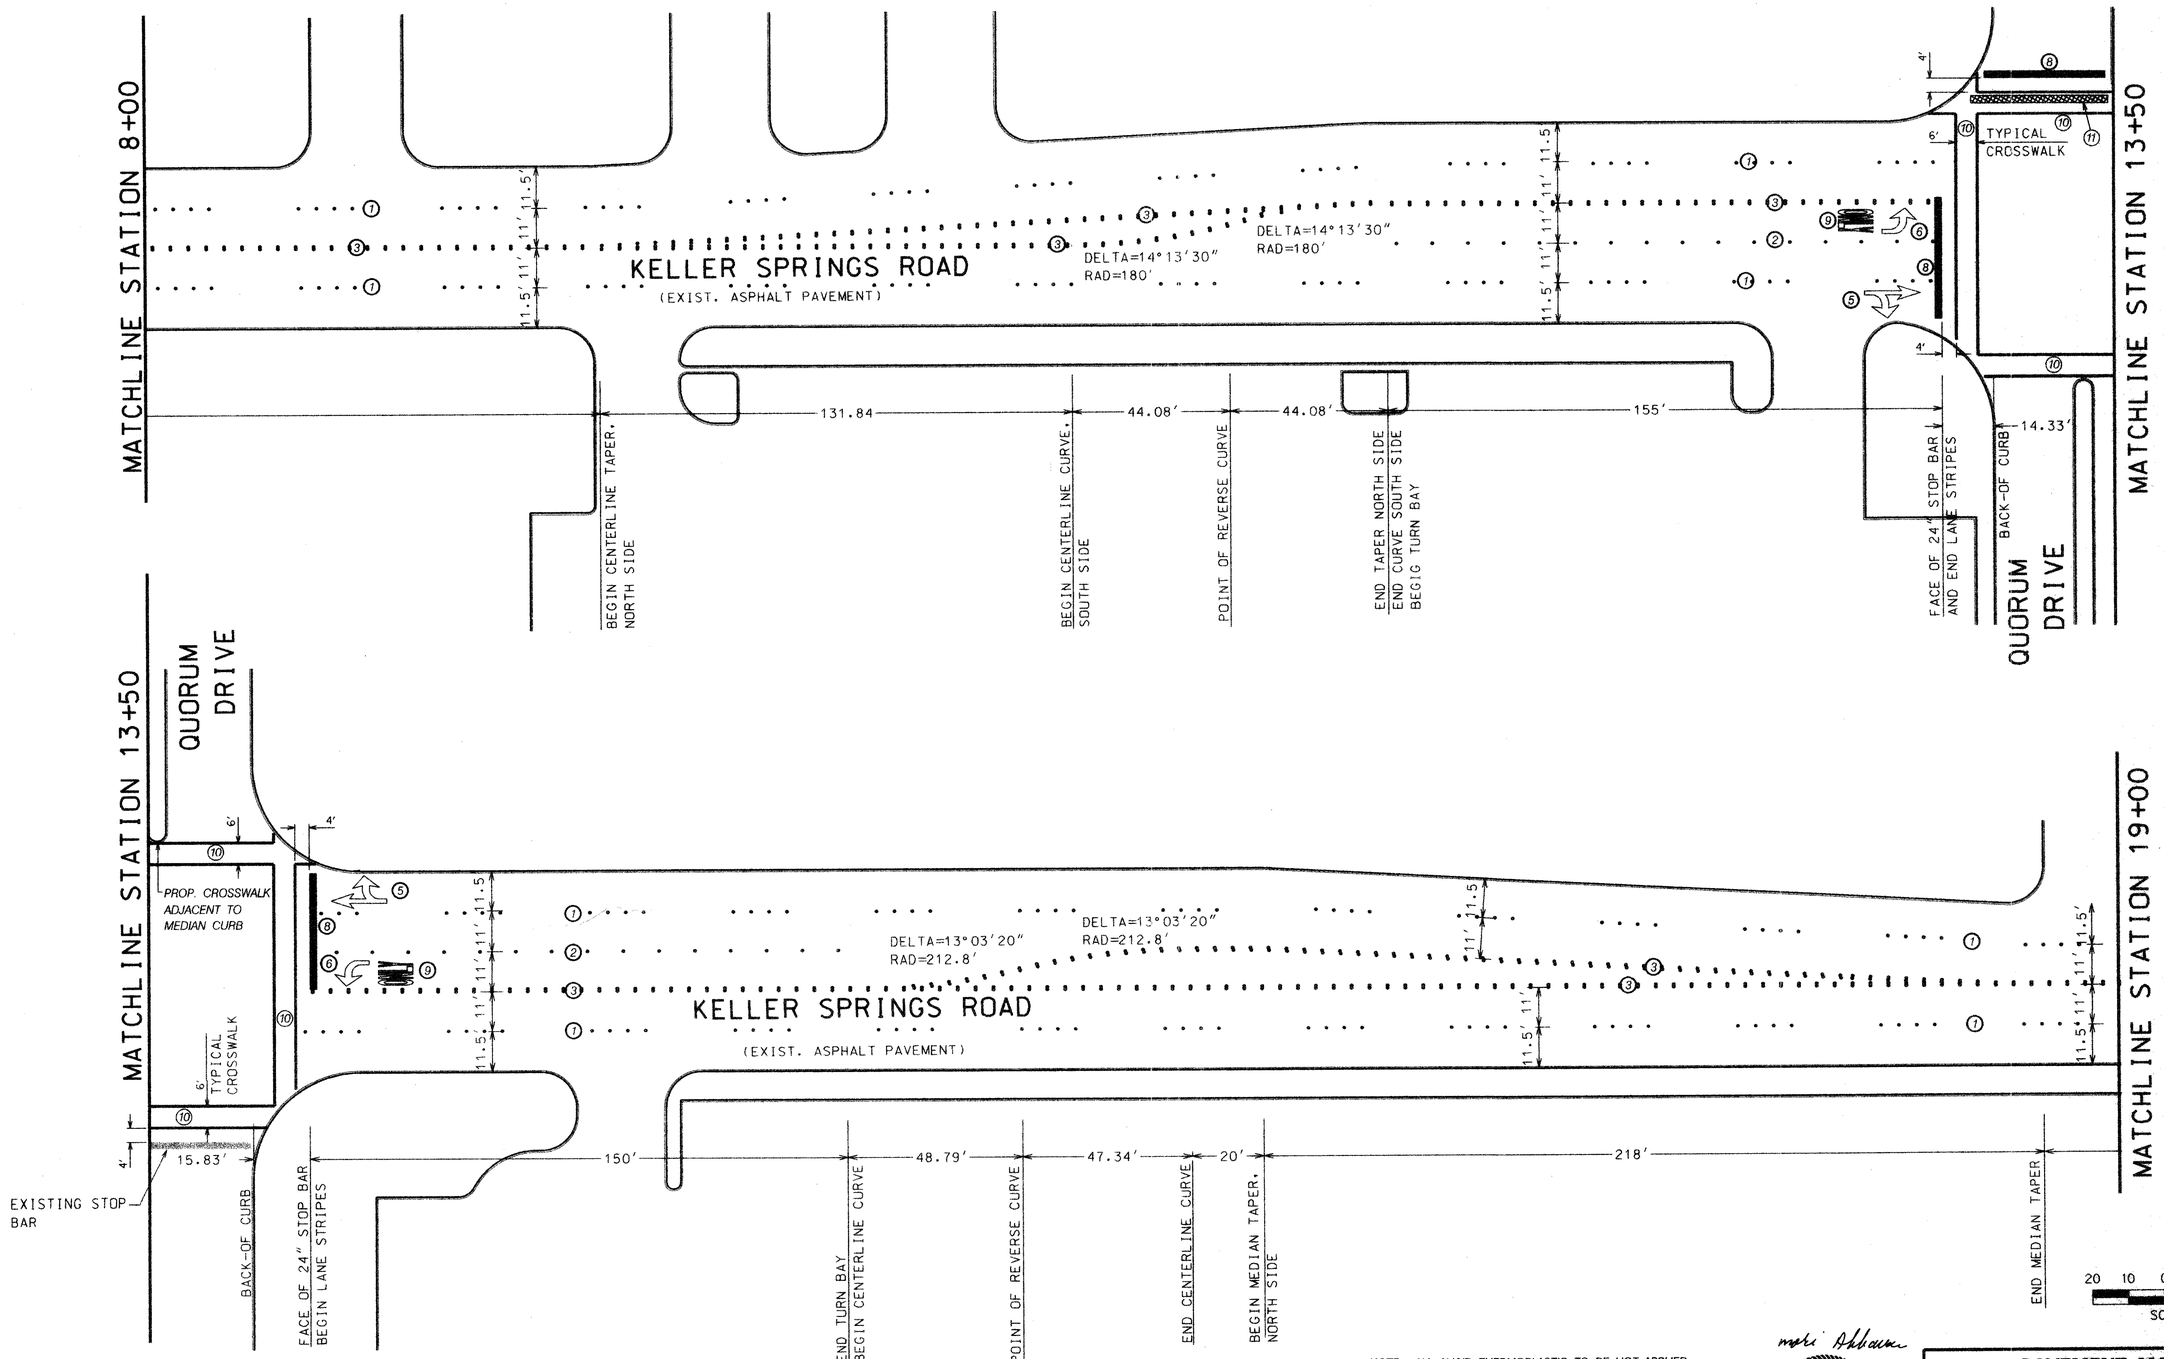

p:\0106keller\roffi\plan\sht02.dgn 2001

LEGEND

①	LANE STRIPE – 4" WHITE RAISED PAVEMENT MARKERS, ACRYLIC SINGLE REFLECTIVE AND CERAMIC NON-REFLECTIVE	④	RIGHT TURN ARROW SOLID WHITE ALKYD THERMOPLASTIC	⑧	STOP BAR 24" WIDE, WHITE ALKYD THERMOPLASTIC
②	TURN LANE BAY DIVIDE – 4" WHITE, RAISED PAVEMENT MARKERS, ACRYLIC SINGLE REFLECTIVE AND CERAMIC NON-REFLECTIVE	⑤	THRU / RIGHT TURN ARROW SOLID WHITE ALKYD THERMOPLASTIC	⑨	"ONLY" LANE MARKING SOLID WHITE ALKYD THERMOPLASTIC
③	CENTERLINE / MEDIAN – 4" YELLOW RAISED PAVEMENT MARKERS, ACRYLIC DOUBLE REFLECTIVE AND CERAMIC NON-REFLECTIVE	⑥	LEFT TURN ARROW SOLID WHITE ALKYD THERMOPLASTIC	⑩	6" WIDE CROSSWALK MARKING SOLID WHITE ALKYD THERMOPLASTIC
		⑦	THRU ONLY ARROW SOLID WHITE ALKYD THERMOPLASTIC	⑪	REMOVE AND DISPOSE OF EXISTING 18" WIDE ALKYD THERMOPLASTIC

NOTE: ALL ALKYD THERMOPLASTIC TO BE HOT-APPLIED.

NOTE: ALL DIMENSIONS ARE TO BACK-OF-CURB.

NOTE: PLACE TRAFFIC SIGNS TWO FEET CLEAR OF SIDEWALK OR AS DIRECTED BY THE ENGINEER.

NOTE: ELEVATED SIGNAGE TO BE PROVIDED BY TOWN OF ADDISON.

NOTE: MATERIAL SPECIFICATION PER TOWN OF ADDISON

STATE OF TEXAS
MORI AKHAVANZADEH
79174
REGISTERED PROFESSIONAL ENGINEER
4/30/01

DAL TECH ENGINEERING, INC.

PAVEMENT MARKINGS
KELLER SPRINGS ROAD
from Addison Road to Dallas Parkway
STREETS DIVISION
TOWN OF ADDISON, TEXAS

DESIGN	DRAWN	DATE	SCALE	NOTES	FILE	NO.
DTE	S.H	APR 01	1"=20'			2 / 3