SIGNAL INSTALLATION NOTES:

1. EXISTING STREET NAME SIGNS TO BE RELOCATED TO NEW SIGNAL POLES.
2. VIDEO CAMERAS TO BE MOUNTED ON TOP OF EACH SIGNAL POLE AND AIMED IN SAME DIRECTION AS THE SIGNAL HEADS.
3. CONTRACTOR SHALL CONTACT BOB SANDS (972) 234-7084 AT SOUTHWESTERN BELL TO COORDINATE TELEPHONE LINE DROP IN NW CORNER.

N

20' 0 20'
SCALE FEET

LEGEND

FIRE HYDRANT		ZONE DETECTOR (VIDEO)	
POWER POLE		TRAFFIC SIGNAL ON ARM W/POLE	
TELEPHONE LINE U.G.	——T——	COMB. ST. LIGHT/SIGNAL POLE	
STORM LINE	——S——	SIGNAL HEAD IDENTIFIER	1
SANITARY SEWER LINE	——SAN——	SIGNAL CONDUIT	— — — —
GAS LINE	——G——	CONDUIT IDENTIFIER	Q
WATER LINE	——W——	INSTALL PULLBOX TYPE A	
MANHOLE		INSTALL PULLBOX TYPE C	
LIGHT STANDARD WITH PHOTOCELL		PEDESTRIAN SIGNAL WITH BUTTONS, AND R10-4b SIGNS	
EXISTING RIGHT-OF-WAY	----------	PEDESTAL POLE W/SIGNALS WITH BUTTONS, AND R10-4b SIGNS	
EXISTING SIGNAL POLE IDENTIFIER	T3(E)	INSTALL CONTROLLER FOUNDATION/CABINET	
		INSTALL SIGN PLATE	
		PROPOSED SIGNAL POLE IDENTIFIER	T3
		OPTICOM DETECTOR	
		SIGN PLATE AND POLE TO BE INSTALLED	

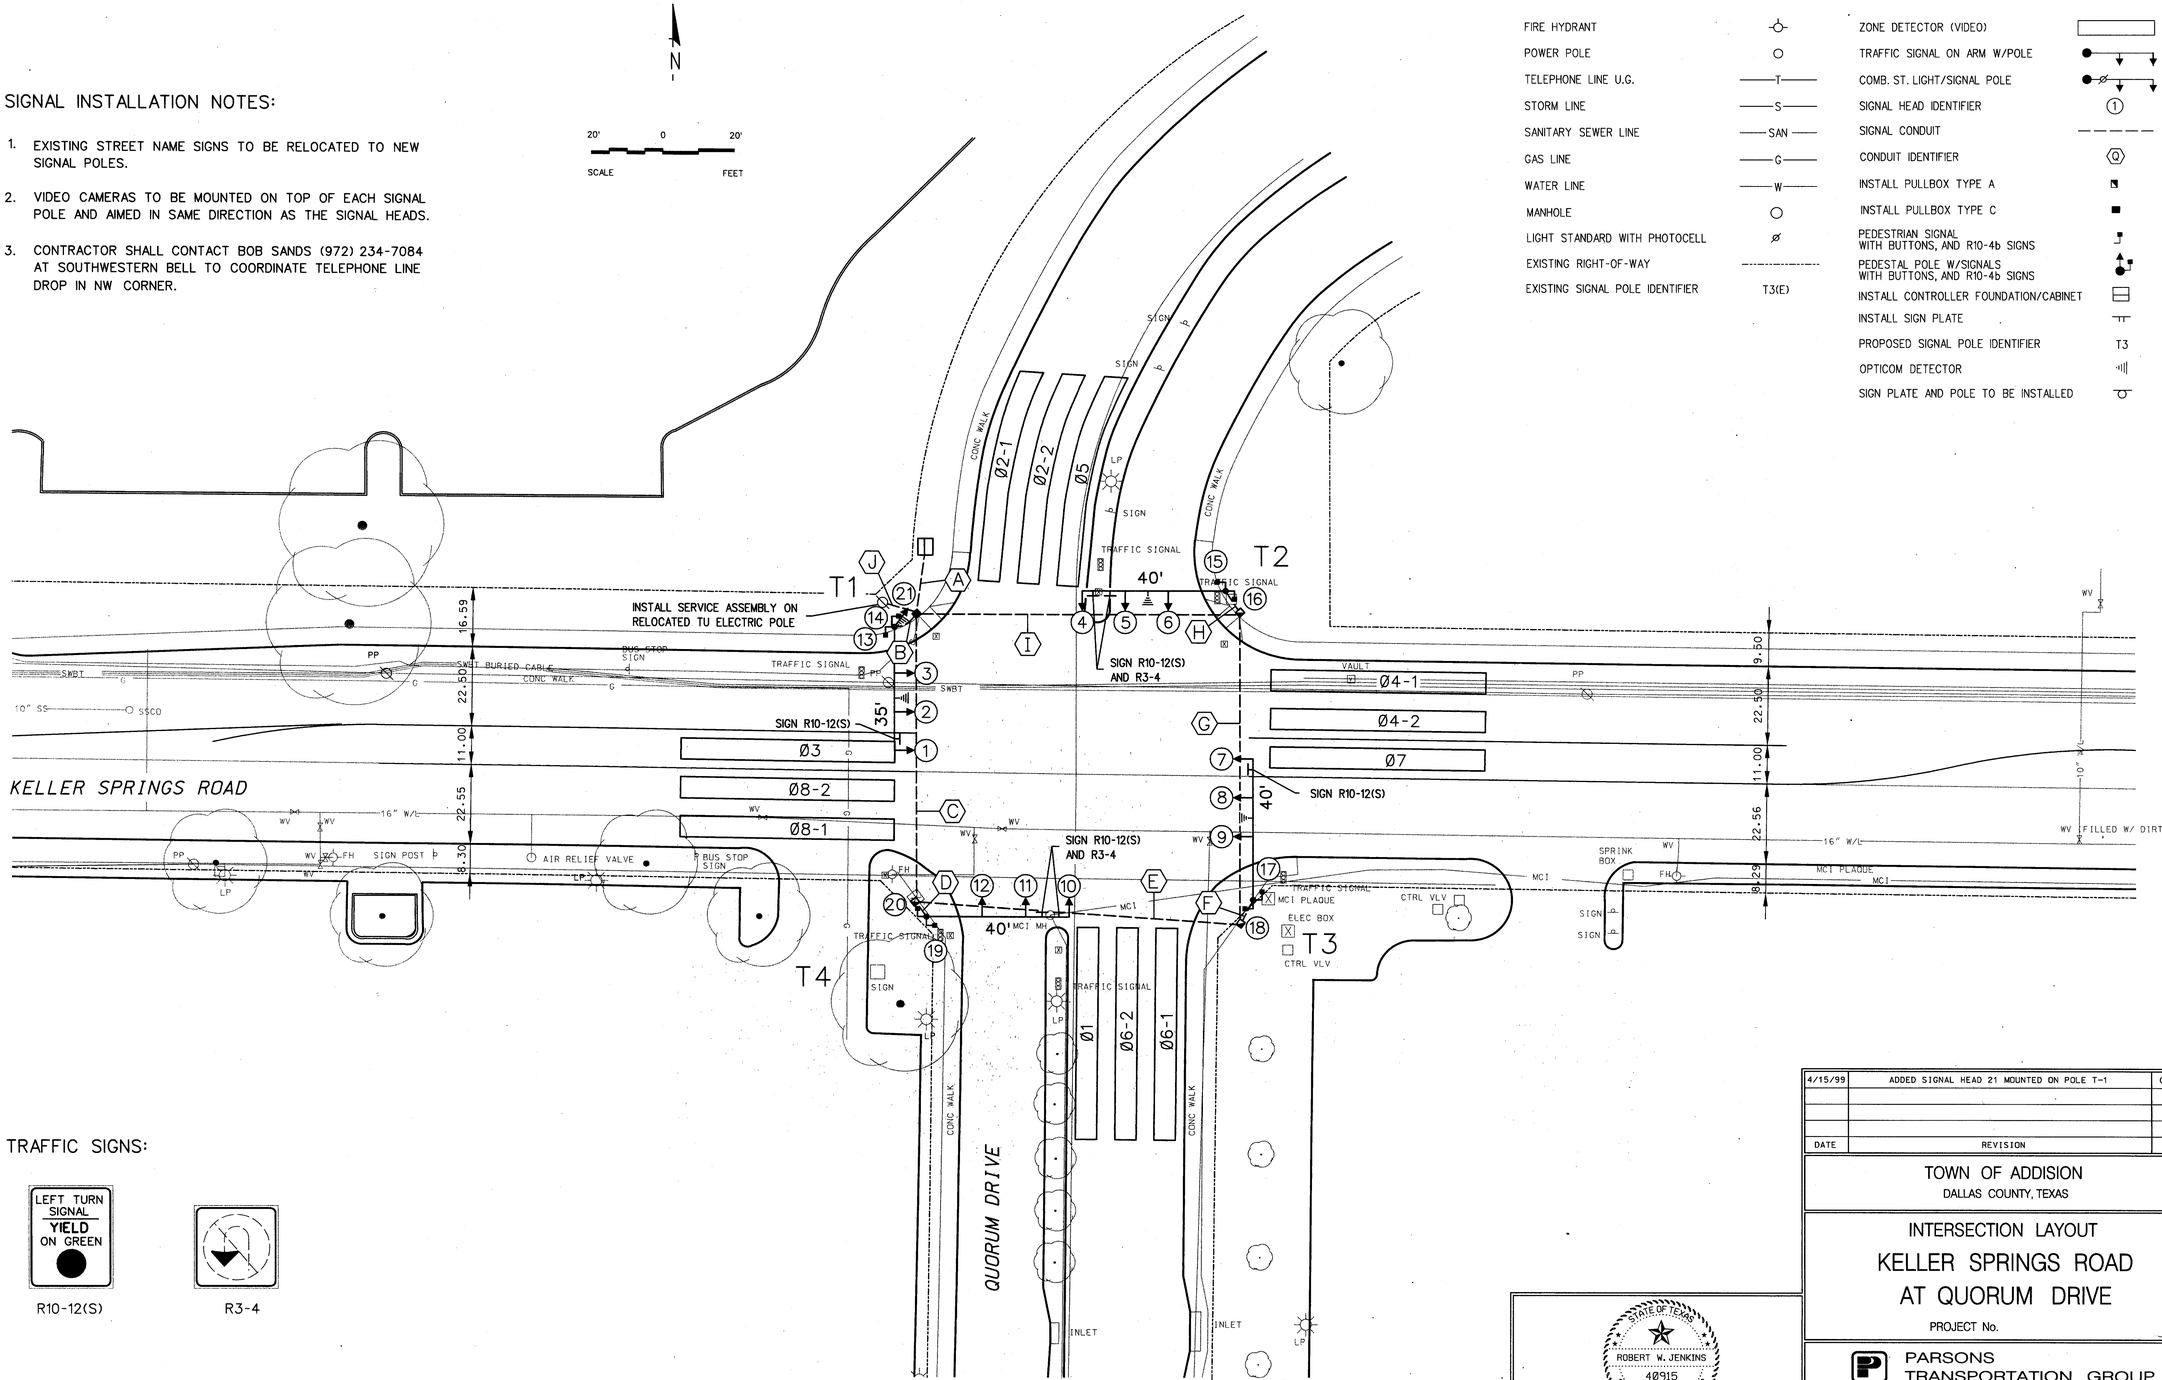

TRAFFIC SIGNS:

R10-12(S)

R3-4

DATE	REVISION	BY
4/15/99	ADDED SIGNAL HEAD 21 MOUNTED ON POLE T-1	CWW/RWJ

TOWN OF ADDISION
DALLAS COUNTY, TEXAS

INTERSECTION LAYOUT
KELLER SPRINGS ROAD AT QUORUM DRIVE
PROJECT No.

PARSONS TRANSPORTATION GROUP
2630 W. FREEWAY #132 • FORT WORTH, TEXAS 76102 • (817) 877-5803

STATE OF TEXAS
ROBERT W. JENKINS
40915
REGISTERED PROFESSIONAL ENGINEER
ROBERT W. JENKINS, P.E.
4/15/99
DATE

DESIGNED :	S.C.B.	DRAWN :	C. W.W.	FILE :	KEL-BASE
APPROVED :	R.W.J.	CHECKED :	A.M.	SHEET	12 OF 20