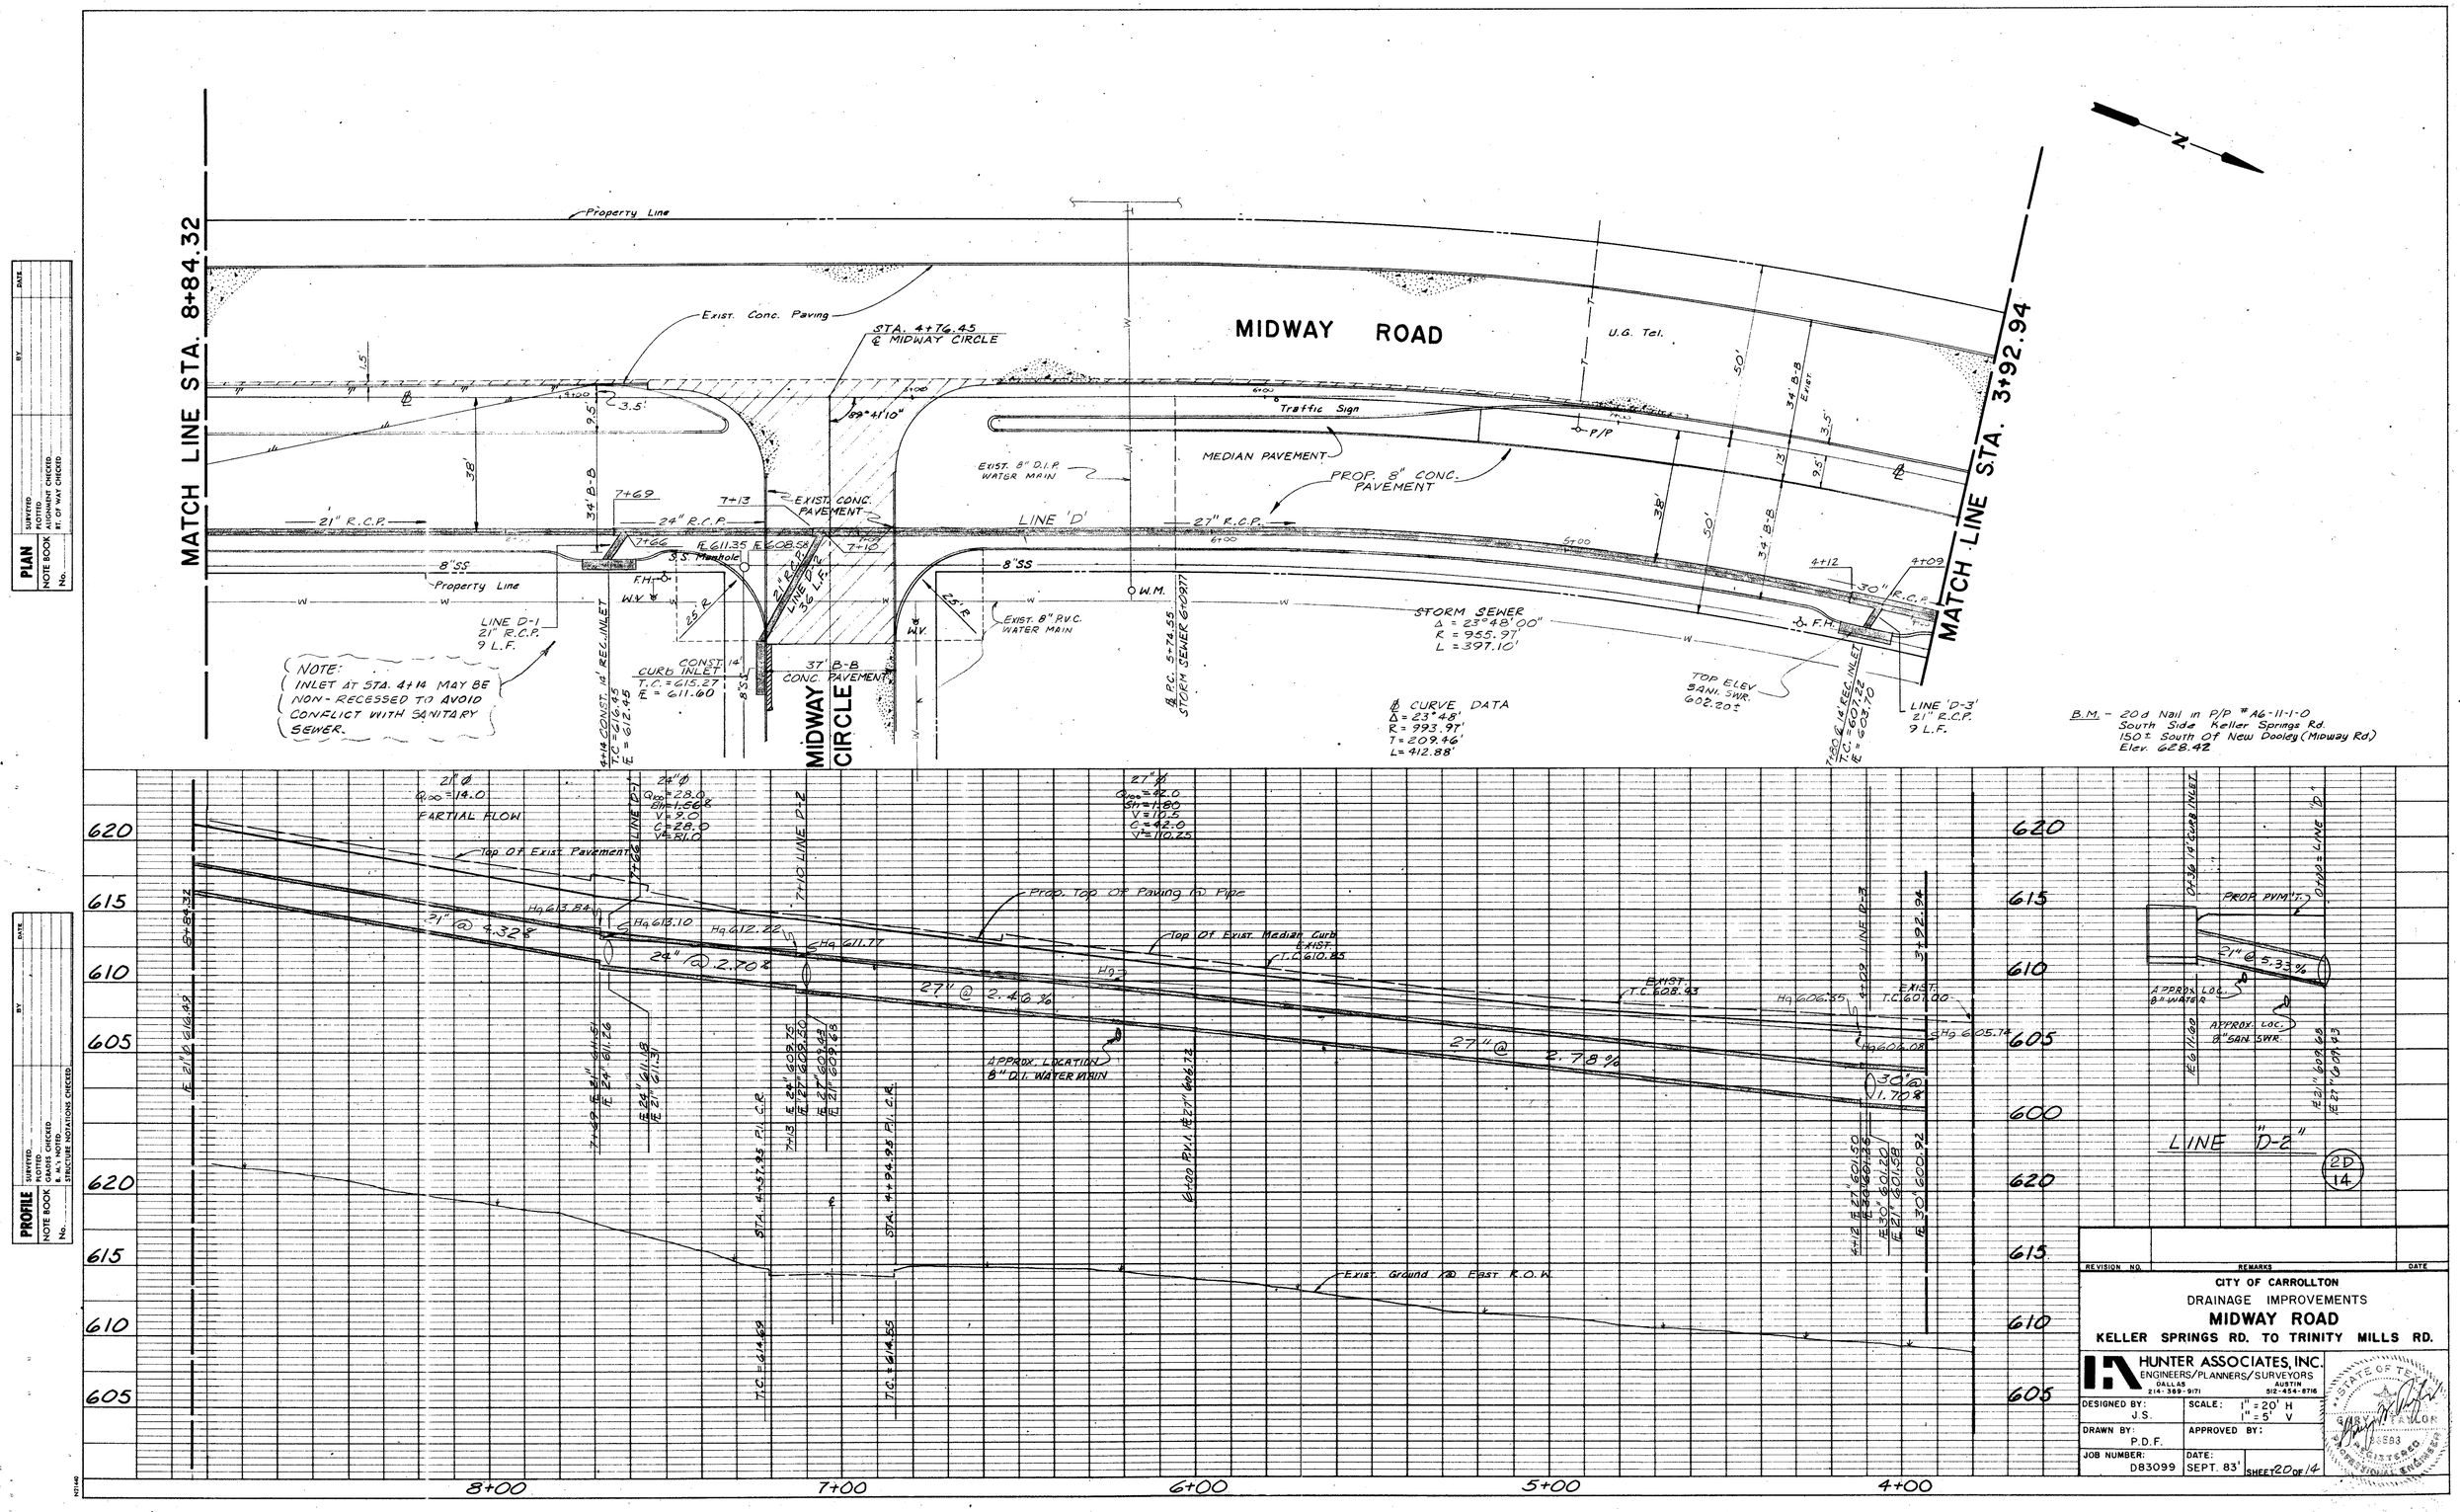

REVISION NO.	REMARKS	DATE

CITY OF CARROLLTON
DRAINAGE IMPROVEMENTS
MIDWAY ROAD
KELLER SPRINGS RD. TO TRINITY MILLS RD.

HUNTER ASSOCIATES, INC.
ENGINEERS/PLANNERS/SURVEYORS
DALLAS 214-369-9171 AUSTIN 512-454-8716

DESIGNED BY: J.S.	SCALE: 1" = 20' H, 1" = 5' V
DRAWN BY: P.D.F.	APPROVED BY:
JOB NUMBER: D83099	DATE: SEPT. 83' SHEET 20 OF 14

STATE OF TEXAS GARY W. TAYLOR 83583 REGISTERED PROFESSIONAL ENGINEER

PLAN NOTE BOOK No. SURVEYED PLOTTED ALIGNMENT CHECKED RT. OF WAY CHECKED BY DATE

PROFILE NOTE BOOK No. SURVEYED PLOTTED GRADES CHECKED B.M.'s NOTED STRUCTURE NOTATIONS CHECKED BY DATE