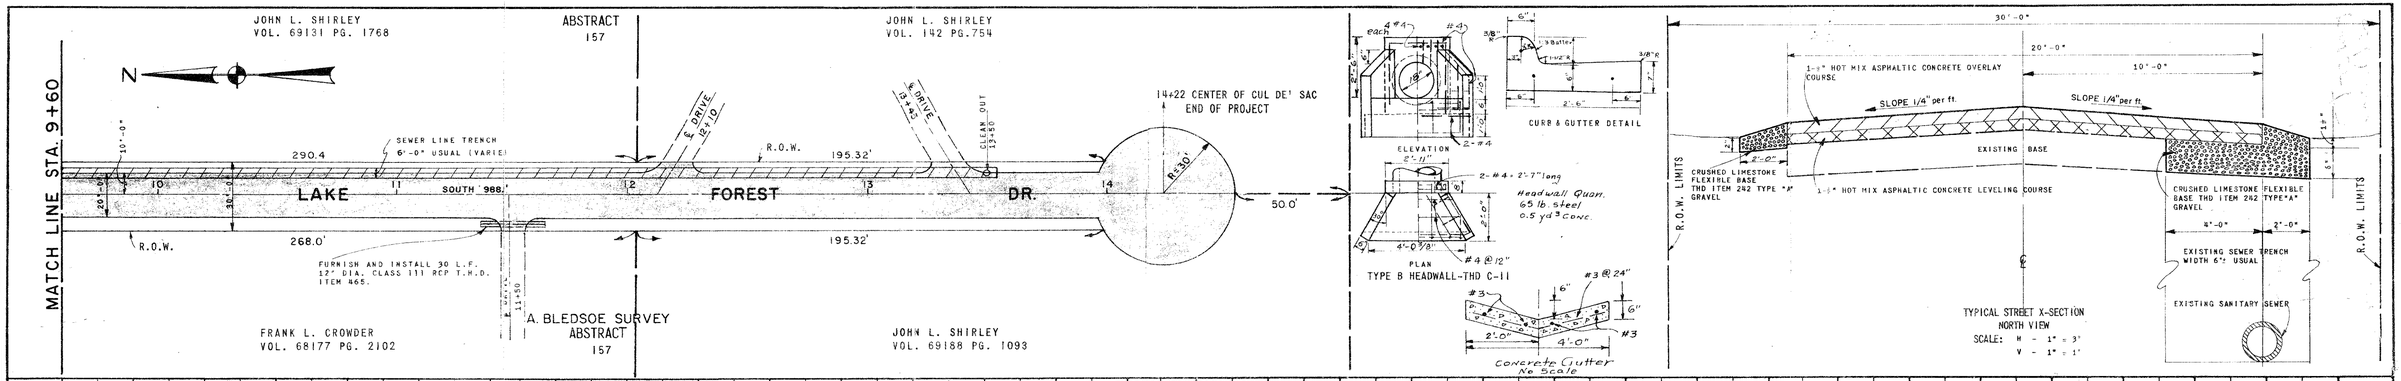

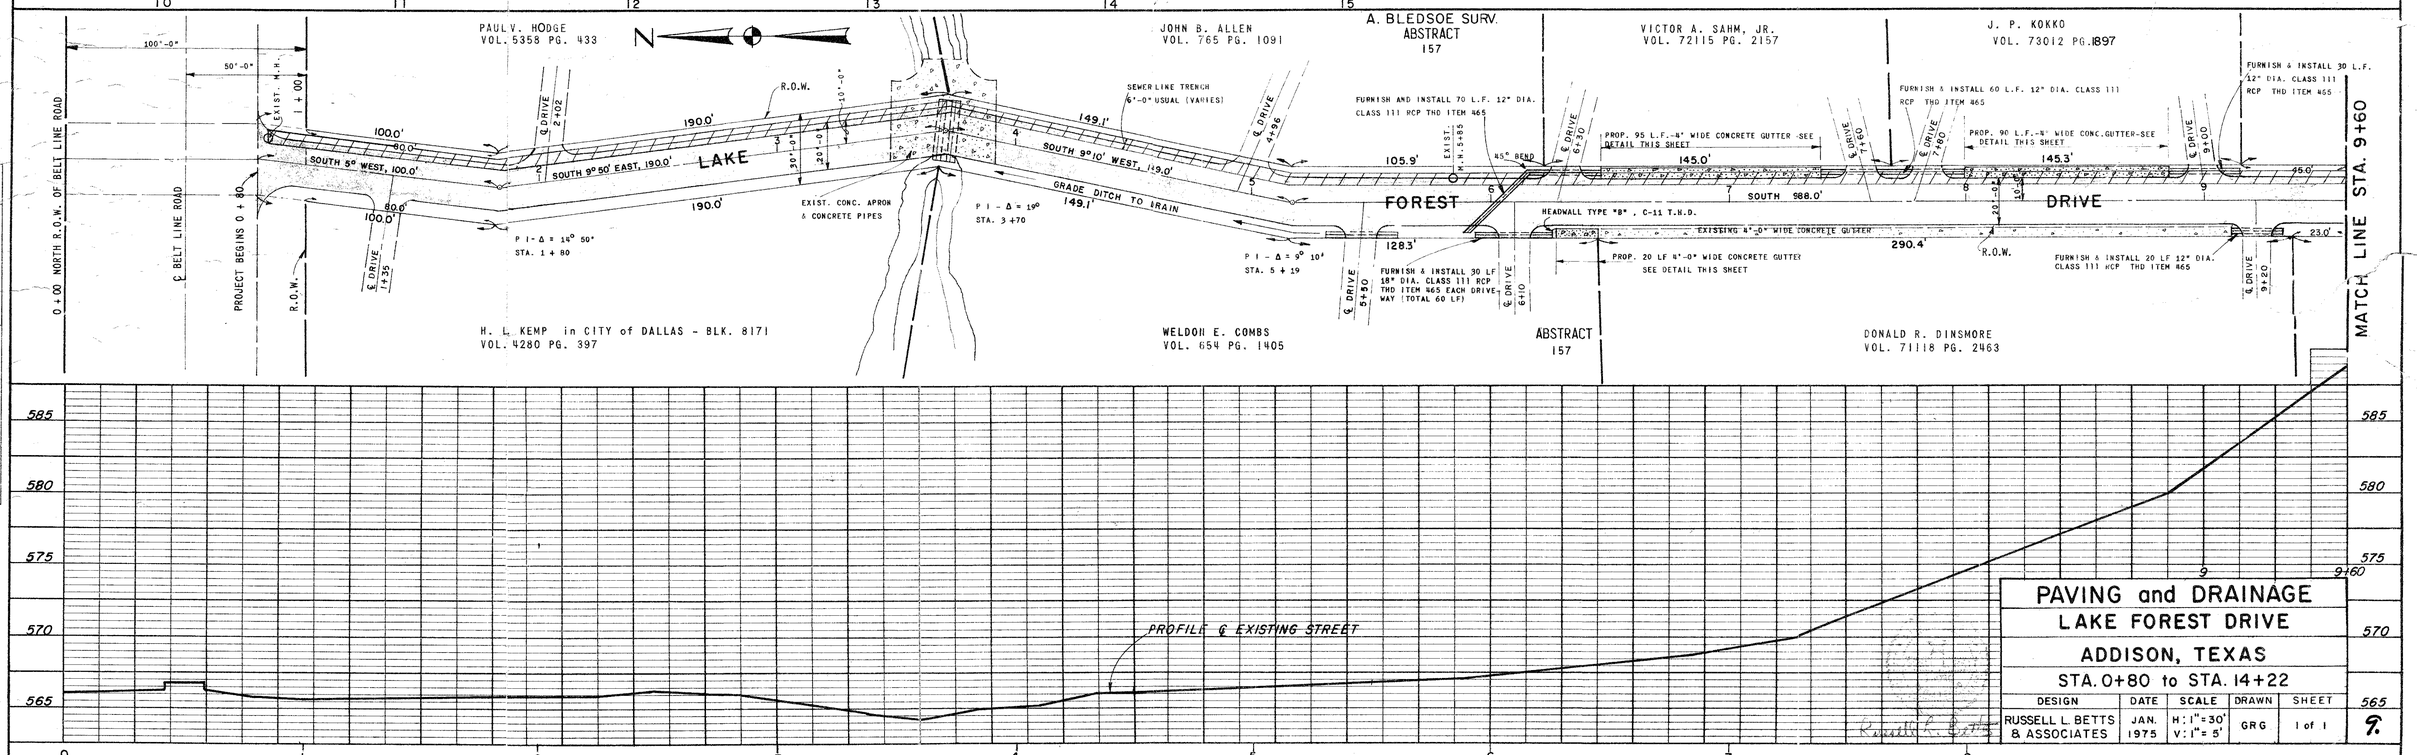

PAVING and DRAINAGE
LAKE FOREST DRIVE
ADDISON, TEXAS
STA. 0+80 to STA. 14+22

DESIGN	DATE	SCALE	DRAWN	SHEET
RUSSELL L. BETTS & ASSOCIATES	JAN. 1975	H: 1"=30' V: 1"= 5'	GRG	1 of 1

PLAN: DATE, BY, SURVEYED, PLOTTED, NOTE BOOK, ALIGNMENT CHECKED, NO., RT. OF WAY CHECKED

PROFILE: SURVEYED, PLOTTED, NOTE BOOK, GRADES CHECKED, ALIGNMENT CHECKED, NO., STRUCTURE NOTATIONS CHKD