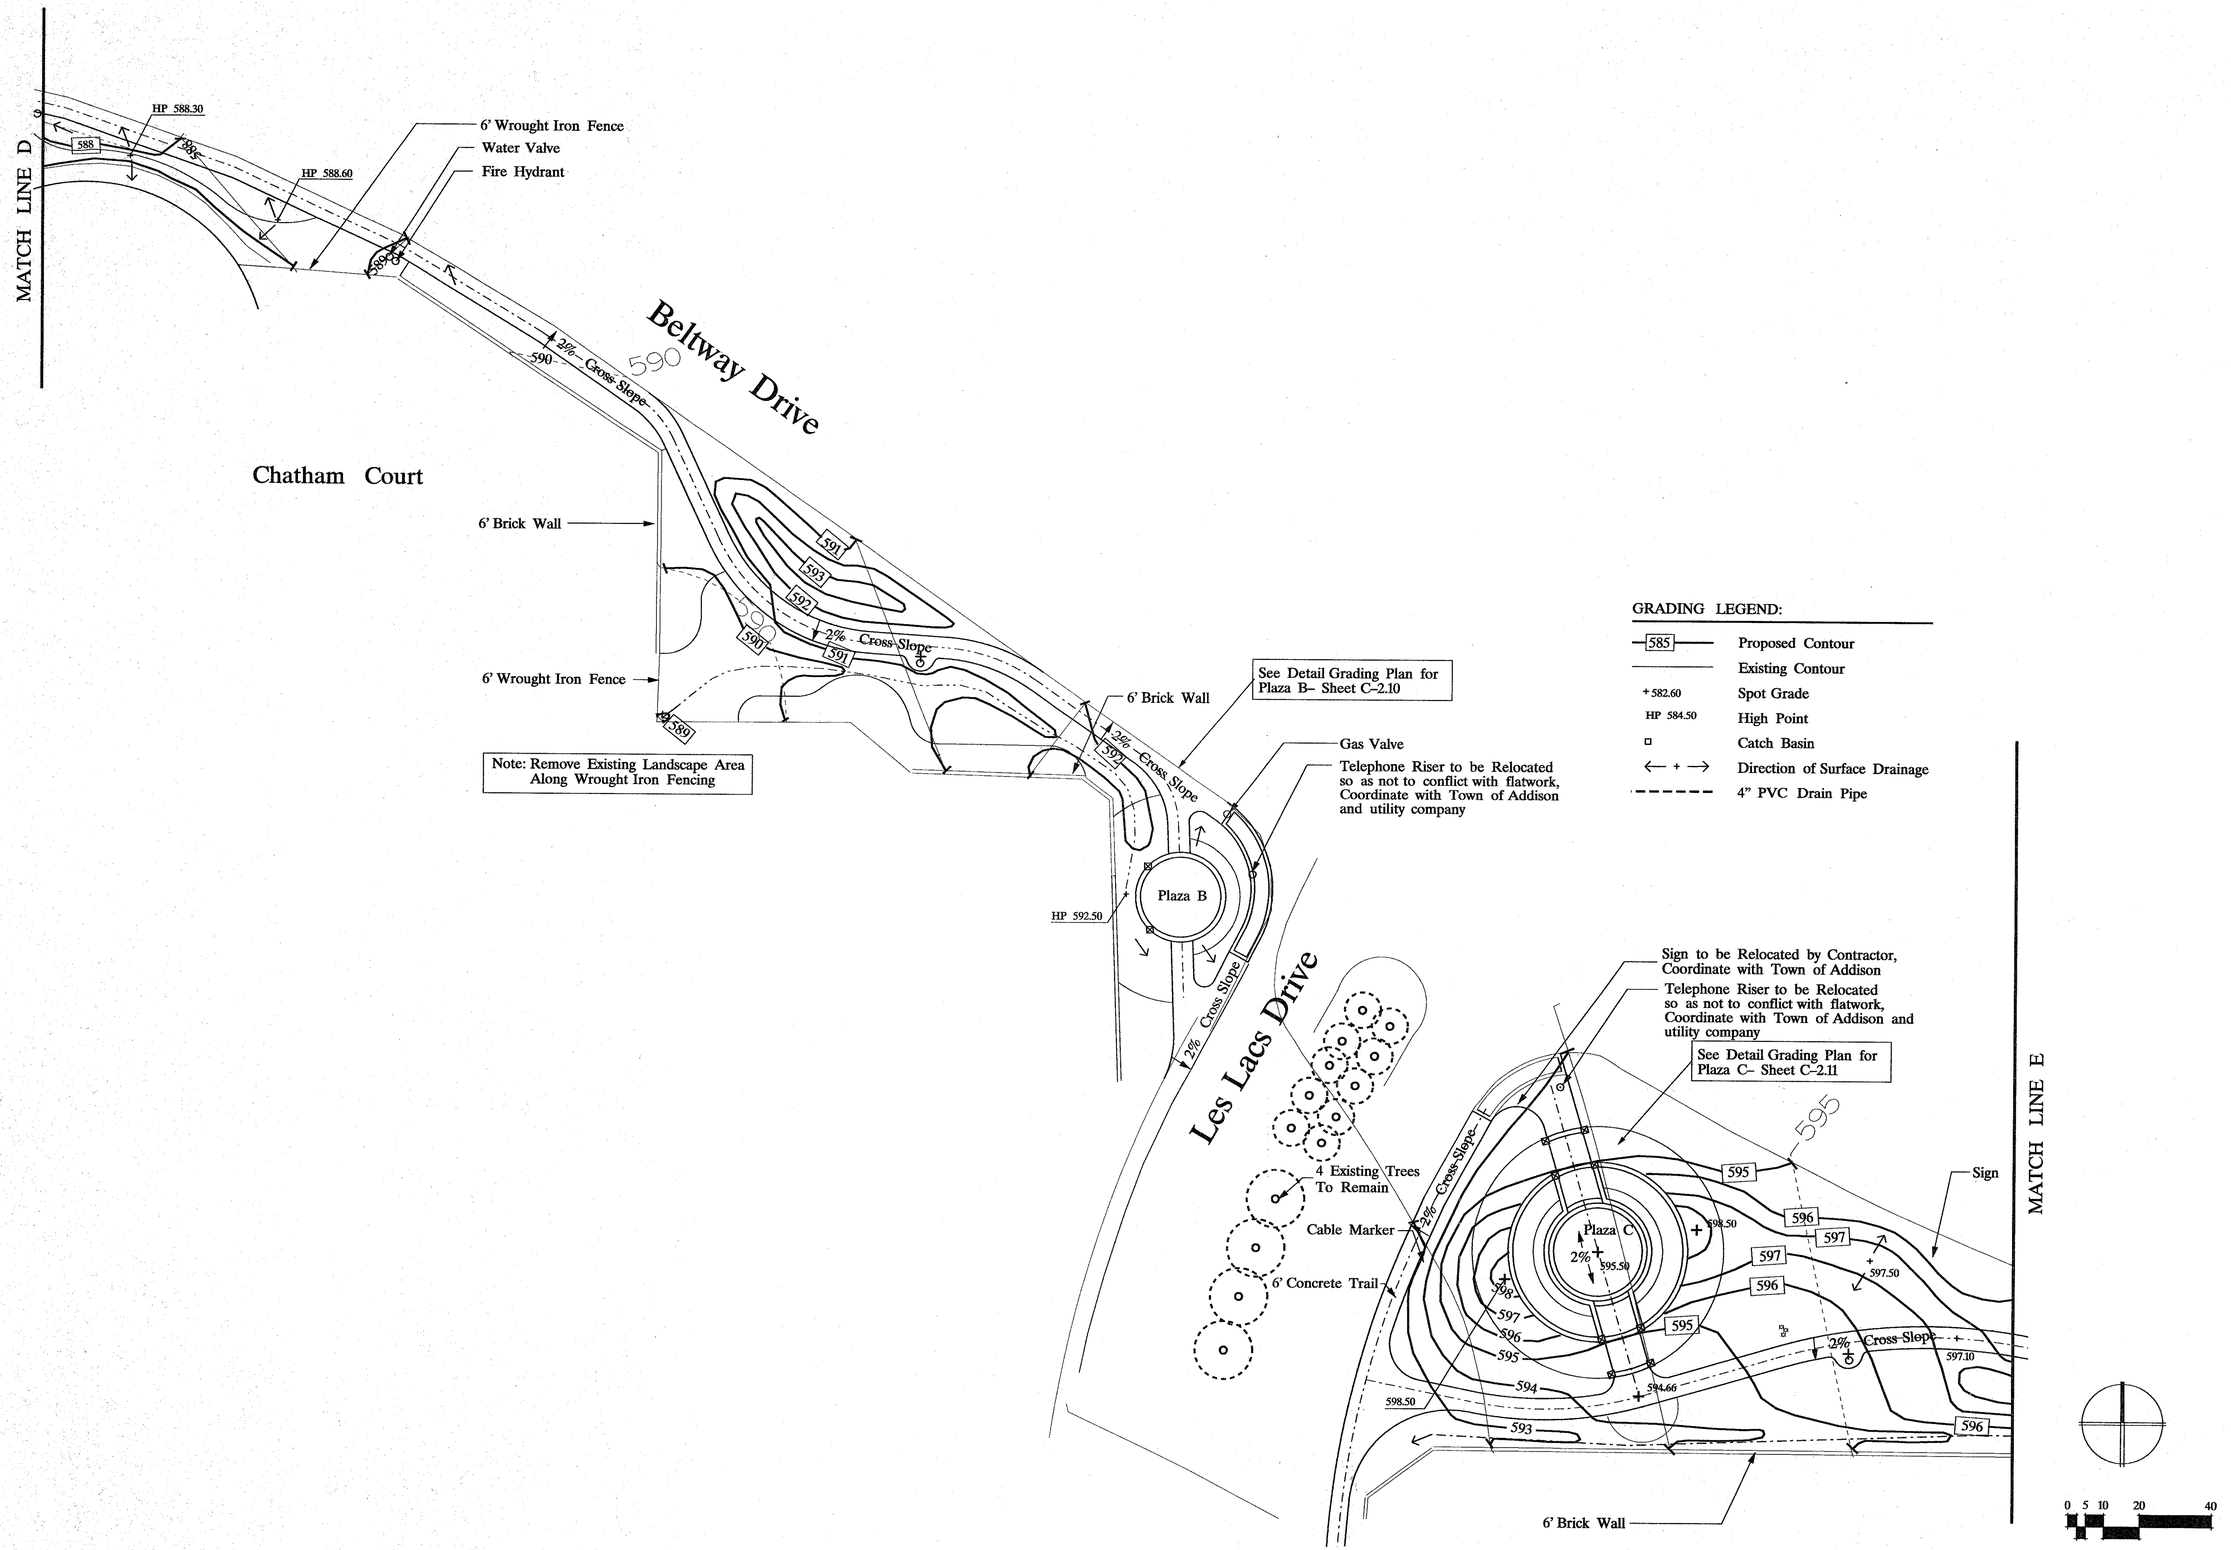

GRADING LEGEND:

585	Proposed Contour
	Existing Contour
+582.60	Spot Grade
HP 584.50	High Point
	Catch Basin
← + →	Direction of Surface Drainage
- - - - -	4" PVC Drain Pipe

Grading Plan Area Five

LES LACS LINEAR PARK

TOWN OF ADDISON PARKS & LEISURE SERVICES DEPARTMENT 16801 WESTGROVE ROAD ADDISON, TEXAS 75001 214/450-2851

7950 ELMBROOK DRIVE SUITE250 DALLAS, TEXAS 75247 – 4951
(214) 638 0145 FAX (214) 638 1447
Carter::Burgess

STATE OF TEXAS
DAVID L. REITZ
1353
REGISTERED
LANDSCAPE ARCHITECT

REVISIONS

JOB NUMBER 93324001D

DESIGNED SLA
DRAWN SLA
CHECKED DLR /TPO

ISSUE DATE August 18, 1994

SHEET NUMBER C–1.5

Copyright ©1993 by Carter & Burgess, Inc.

(61RF=N:\LANDPLAN\93324001\240\0030.MSR - LOG=(01) - ON=1-6,8-43
(31RF=N:\LANDPLAN\93324001\240\0030.MSR - LOG=(L0) - ON=1,2,5,7,8-15,17-20,38-40,42-43
USER=ADAMS JOB#=UNKNOWN PLOTTED Wed Aug 17 09:54:14 1994
TBL=#FA\PLT~TBL\LP~LACS.TBL
(51RF=N:\LANDPLAN\93324001\240GP005.MSR - LOG=(GP) - ON=1-63
(37RF=N:\LANDPLAN\93324001\2401B001.DGN - LOG=(TB) - ON=1-10,19-35,41-43
PRF=#FA\PLT~TBL\87TONK.240GP005.PRF - ROT=0.000000 - SCALE=20.000100
(71RF=N:\LANDPLAN\93324001\240A001.MSR - LOG=(A1) - ON=1-63
(41RF=N:\LANDPLAN\93324001\CONTOUR.DGN - LOG=(CONTOUR) - ON=1-4,6,8,11-14,16-21,23,24,28-29,31,36-41,43,47-63
(45RF=N:\LANDPLAN\93324001\TPO21.DGN - LOG=(TPO) - ON=1-4,6,8-21,23-24,36-41,43-45,49,51-56,59,60
DGN=N:\LANDPLAN\93324001\240GP005.DGN - ON=1-63