IRRIGATION LEGEND

- HUNTER MODEL PGP ROTOR WITH #9 NOZZLE AT 180 UNLESS OTHERWISE NOTED (F=#12 NOZZLE AT 360, Q= #6 NOZZLE AT 90)
- RAINBIRD MODEL 1804-PRS-SAM POP-UP SPRAY HEAD WITH 15 SERIES NOZZLE
- RAINBIRD MODEL 1812-PRS-SAM POP-UP SPRAY HEAD WITH 15 SERIES NOZZLE
- RAINBIRD 15 SERIES NOZZLE ATOP AN 18" COPPER RISER
- RAINBIRD MODEL 1804-PRS-SAM POP-UP SPRAY HEAD WITH 12 SERIES NOZZLE
- RAINBIRD MODEL 1812-PRS-SAM POP-UP SPRAY HEAD WITH 12 SERIES NOZZLE
- RAINBIRD 12 SERIES NOZZLE ATOP AN 18" COPPER RISER
- RAINBIRD MODEL 1804-PRS-SAM POP-UP SPRAY HEAD WITH 10 SERIES NOZZLE
- RAINBIRD MODEL 1812-PRS-SAM POP-UP SPRAY HEAD WITH 10 SERIES NOZZLE
- 10 SERIES NOZZLE ATOP AN 18" COPPER RISER
- RAINBIRD MODEL 1804-PRS-SAM POP-UP SPRAY HEAD WITH 8 SERIES NOZZLE
- RAINBIRD MODEL 1812-PRS-SAM POP-UP SPRAY HEAD WITH 8 SERIES NOZZLE
- RAINBIRD MODEL 1804-PRS-SAM POP-UP SPRAY HEAD WITH 15 SST NOZZLE
- RAINBIRD MODEL 1804-PRS-SAM POP-UP SPRAY HEAD WITH 17 SST NOZZLE
- RAINBIRD MODEL 1812-PRS-SAM POP-UP SPRAY HEAD WITH 15 SST NOZZLE
- RAINBIRD MODEL 1812-PRS-SAM POP-UP SPRAY HEAD WITH 15 SERIES EST NOZZLE
- RAINBIRD PEB SERIES VALVE, SIZED AS SHOWN
- 4" GATE VALVE
- 2" FEBCO 805 Y DOUBLE CHECK VALVE ASSEMBLY
- 2" WATER METER
- RAINBIRD 3RC QUICK COUPLER VALVE
- RAINBIRD ISC-SAT-8+-SS SERIES, 24 STATION CONTROLLER/FIELD SATELLITE UNIT
- LATERAL LINE
- 2" MAIN LINE

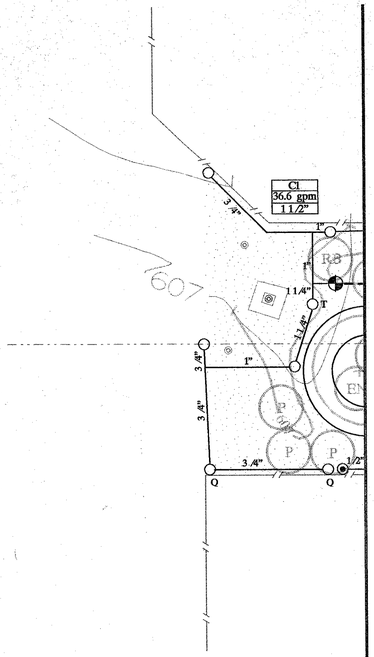

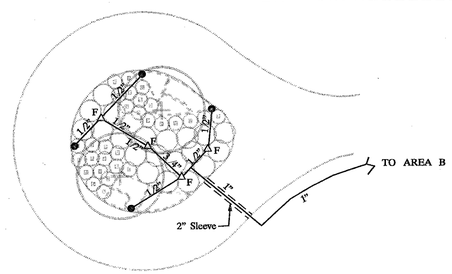

Area Enlargement A
Scale 1" = 10'-0"

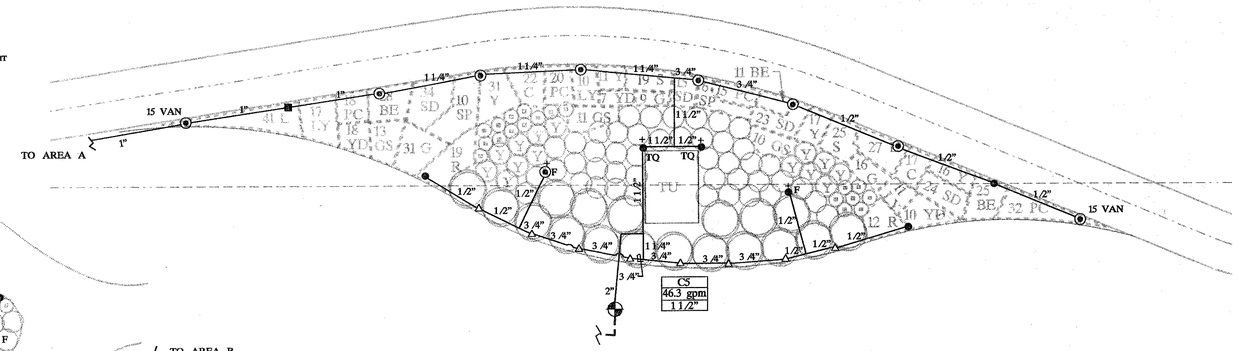

Area Enlargement B
Scale 1" = 10'-0"

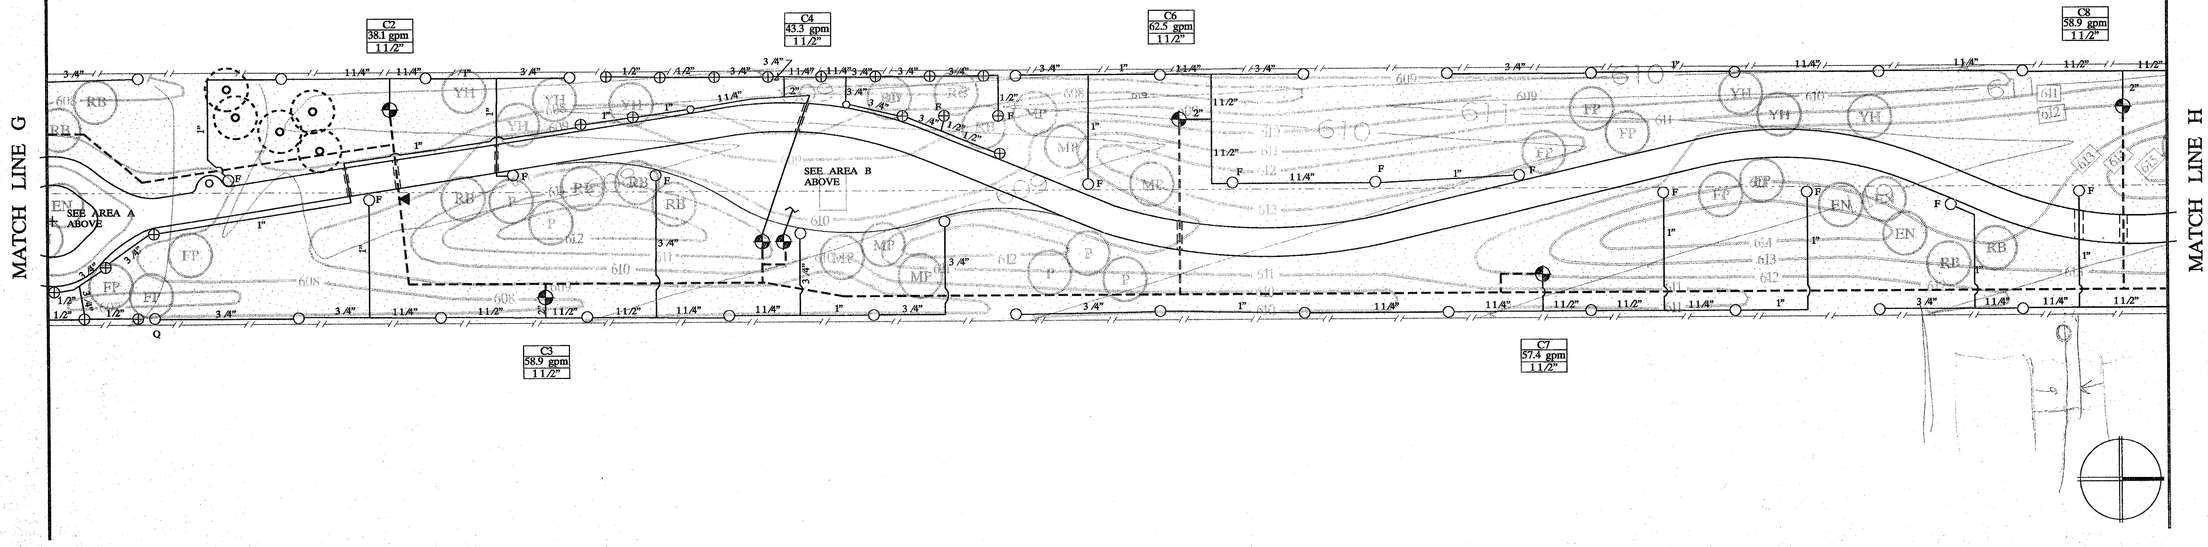

Irrigation Plan Area Eight

0 5 10 20 40

LES LACS LINEAR PARK

TOWN OF ADDISON PARKS & LEISURE SERVICES DEPARTMENT 16801 WESTGROVE ROAD ADDISON, TEXAS 75001 214/450-2851

Carter :: Burgess

7950 ELMBROOK DRIVE SUITE250 DALLAS, TEXAS 75247-4951
(214) 638 0145 FAX (214) 638 0447

STATE OF TEXAS — DAVID L. PERZ — 3302 — LICENSED IRRIGATOR

STATE OF TEXAS — DAVID L. PERZ — 1353 — REGISTERED LANDSCAPE ARCHITECT

REVISIONS

JOB NUMBER
93324001D

DESIGNED SLA
DRAWN SLA
CHECKED DLR/LPO

ISSUE DATE
August 18, 1994

SHEET NUMBER
LI-1.8

Copyright © 1993 by Carter & Burgess, Inc.