PLANT LIST

Quantity	Common Name	Botanical Name	Size	Condition	Remarks
Canopy Trees					
7	Aristocrat Pear	Pyrus calleryana 'Aristocrat'	3" cal.	B & B	Single Staight Leader, 10'–12' Ht., 6' Spr., Full Crown
6	Aristocrat Pear	Pyrus calleryana 'Aristocrat'	5" cal.	B & B	Single Staight Leader, 14'–16' Ht., 8' Spr., Full Crown
7	Bald Cypress	Taxodium distichum	3" cal.	B & B	Single Staight Leader, 10'–12' Ht., 6' Spr., Full Crown
13	Bald Cypress	Taxodium distichum	5" cal.	B & B	Single Staight Leader, 14'–16' Ht., 8' Spr., Full Crown
8	Bur Oak	Quercus macrocarpa	4" cal.	B & B	Single Staight Leader, 12'–14' Ht., 6' Spr., Full Crown
6	Cedar Elm	Ulmus crassifolia	3" cal.	B & B	Single Staight Leader, 10'–12' Ht., 6' Spr., Full Crown
5	Cedar Elm	Ulmus crassifolia	5" cal.	B & B	Single Staight Leader, 14'–16' Ht., 8' Spr., Full Crown
3	Cedar Elm	Ulmus crassifolia	7" cal.	B & B	Multi–Trunk, 14'–16' Ht., 10' Spr., Full Crown
8	Chinquapin Oak	Quercus muhlenbergii	3" cal.	B & B	Single Staight Leader, 10'–12' Ht., 6' Spr., Full Crown
7	Chinquapin Oak	Quercus muhlenbergii	5" cal.	B & B	Single Staight Leader, 14'–16' Ht., 8' Spr., Full Crown
6	Chinese Pistache	Pistacia chinenesis	4" cal.	B & B	Single Staight Leader, 14'–16' Ht., 8' Spr., Full Crown
5	Leyland Cypress	Cupressocytaris leylandii	3" cal.	B & B	Single Staight Leader, 10'–12' Ht., 6' Spr., Full to Ground
5	Live Oak	Quercus virginiana	3" cal.	B & B	Single Staight Leader, 10'–12' Ht., 6' Spr., Full Crown
6	Live Oak	Quercus virginiana	5" cal.	B & B	Single Staight Leader, 14'–16' Ht., 8' Spr., Full Crown
6	Live Oak	Quercus virginiana	7" cal.	B & B	Multi–Trunk, 14'–16' Ht., 10' Spr., Full Crown
2	Red Oak	Quercus shumardii	3" cal.	B & B	Single Staight Leader, 10'–12' Ht., 6' Spr., Full Crown
6	Red Oak	Quercus shumardii	5" cal.	B & B	Single Staight Leader, 14'–16' Ht., 8' Spr., Full Crown
3	Red Oak	Quercus shumardii	7" cal.	B & B	Multi–Trunk, 14'–16' Ht., 10' Spr., Full Crown
6	Sweetgum	Liquidambar styraciflua 'Burgandy'	3" cal.	B & B	Single Staight Leader, 10'–12' Ht., 6' Spr., Full Crown
10	Sweetgum	Liquidambar styraciflua 'Burgandy'	5" cal.	B & B	Single Staight Leader, 14'–16' Ht., 8' Spr., Full Crown
Ornamental Trees					
43	Crape Myrtle– White	Lagerstroemia indica 'Natchez'	10'–12' ht.	B & B	Multi–trunk, Matched, 5' Spr., Full Crown, 7 Cane Min.
1	Crape Myrtle– Pink	Lagerstroemia indica	10'–12' ht.	B & B	Multi–trunk, 5' Spr., Full Crown, 7 Cane Min.
13	Crape Myrtle– Red	Lagerstroemia indica 'Tuscarora'	10'–12' ht.	B & B	Multi–trunk, Matched, 5' Spr., Full Crown, 7 Cane Min.
19	Eve's Necklace	Sophora affinis	8'–10' ht.	B & B	Multi–trunk, 4' Spr., Full Crown, 5 Cane Min.
20	Forest Pansy Red Bud	Cercis canadensis 'Forest Pansy'	8'–10' ht.	B & B	Single Trunk, 4' Spr., Full Crown
27	Mexican Plum	Prunus mexicana	8'–10' ht.	B & B	Single Trunk, 5' Spr., Full Crown
31	Possumhaw	Ilex decidua	8'–10' ht.	B & B	Single Trunk, Female, 4' Spr. Full Crown
36	Red Bud	Cercis canadensis 'Oklahoma'	8'–10' ht.	B & B	Single Trunk, 4' Spr. Full Crown
6	Wax Myrtle	Myrica cerifera	8'–10' ht.	B & B	Multi–trunk, Matched, 4' Spr., Full Crown, 5 Cane Min.
21	Yaupon Holly	Ilex vomitoria	8'–10' ht.	B & B	Multi–trunk, 4' Spr., Full Crown, 5 Cane Min.

Quantity	Common Name	Botanical Name	Size	Remarks
Shrubs & Vines				
423	Dwarf Abelia	Abelia grandiflora 'Edward Goucher'	5 gal.	3' o.c., 18" ht., 18" spr., Full
442	Dwarf Burford Holly	Ilex cornuta 'Burfordii Nana'	5 gal.	3' o.c., 18" ht., 18" spr., Full
88	Dwarf Crape Myrtle	Lagerstroemia indica 'Baton Rouge'	1 gal.	2 ' o.c., 24" ht., 18" spr., Full
267	Dwarf Indian Hawthorn	Raphiolepis indica 'Enchantress'	5 gal.	2' o.c., 15" ht., 15" spr., Full
66	Dwarf Wax Myrtle	Myrica pusilla	5 gal.	2' o.c., 15" ht., 15" spr., Full
21	Foster's Holly	Ilex x attenuata 'Fosteri'	30 gal.	6' o.c., 6" ht., 5" spr., Full to Ground, Matched
47	Hameln Grass	Pennisetum alopecuroides 'Hameln'	5 gal.	2' o.c., 24" ht., 18" spr., Full
18	Miscanthus	Miscanthus sinensis 'Gracillimus'	5 gal.	5' o.c., 30" ht., 24" spr., Full
172	Nellie R. Stevens Holly	Ilex cornuta 'Nellie R. Stevens'	5 gal.	4' o.c., 36" ht., 36" spr., Full
14	Red Yucca	Hesperaloe parvifolia	5 gal.	3' o.c., 24" ht., 18" spr., Full
Groundcover & Seasonal Color				
555	Annuals	To be determined	4" pot	12" o.c., Full
498	Juniper	Juniperus horizontalis 'Bar Harbor'	1 gal.	12" o.c., Full
5974	Liriope	Liriope muscari 'Big Blue'	4" pot	12" o.c., Full
4000	Purple Wintercreeper	Euonymous fortunei 'Coloratus'	4" pot	12" o.c., 5 8" Runner Min., Full
Perennials				
70	Black–Eyed Susan	Rudbeckia fulgida 'Goldsturm'	5" pot	18" o.c., Full
70	Gayfeather	Liatris spicata 'Kobold'	1 gal.	18" o.c., Full
34	Gregg Salvia	Salvia greggi 'Autumn Sage'	1 gal.	18" o.c., Full
83	Lantana	Lantana horrida 'Confetti'	4" pot	18" o.c., Full
55	Lythrum	Lythrum salicaria 'Morden's Pink'	1 gal.	24" o.c., Full
22	Mealy Sage – Blue	Salvia farinacea 'Victoria Blue'	1 gal.	18" o.c., Full
22	Mealy Sage – White	Salvia farinacea 'Victoria White'	1 gal.	18" o.c., Full
39	Moon Beam Coreopsis	Coreopsis verticillata 'Moon Beam'	1 gal.	18" o.c., Full
72	Pink Daylilly	Hemerocallis 'Attribution'	1 gal.	24" o.c., 30" ht., 18" spr., Full
95	Purple Coneflower	Echinacea purpurea	1 gal.	18" o.c., Full
31	Rosemary	Rosmarinus officinalis 'Hill's Hardy'	1 gal.	24" o.c., Full
110	Shasta Daisy	Chrysanthemum x superbum 'Alaska'	1 gal.	18" o.c., Full
19	Spirea	Spirea x Vanhouttei 'Anthony Waterer'	5 gal.	36" o.c., Full
75	Yarrow	Achillea compositae 'Cerise Queen'	1 gal.	18" o.c., Full
35	Yellow Daylilly	Hemerocallis 'Stella d' Oro'	1 gal.	18" o.c., Full

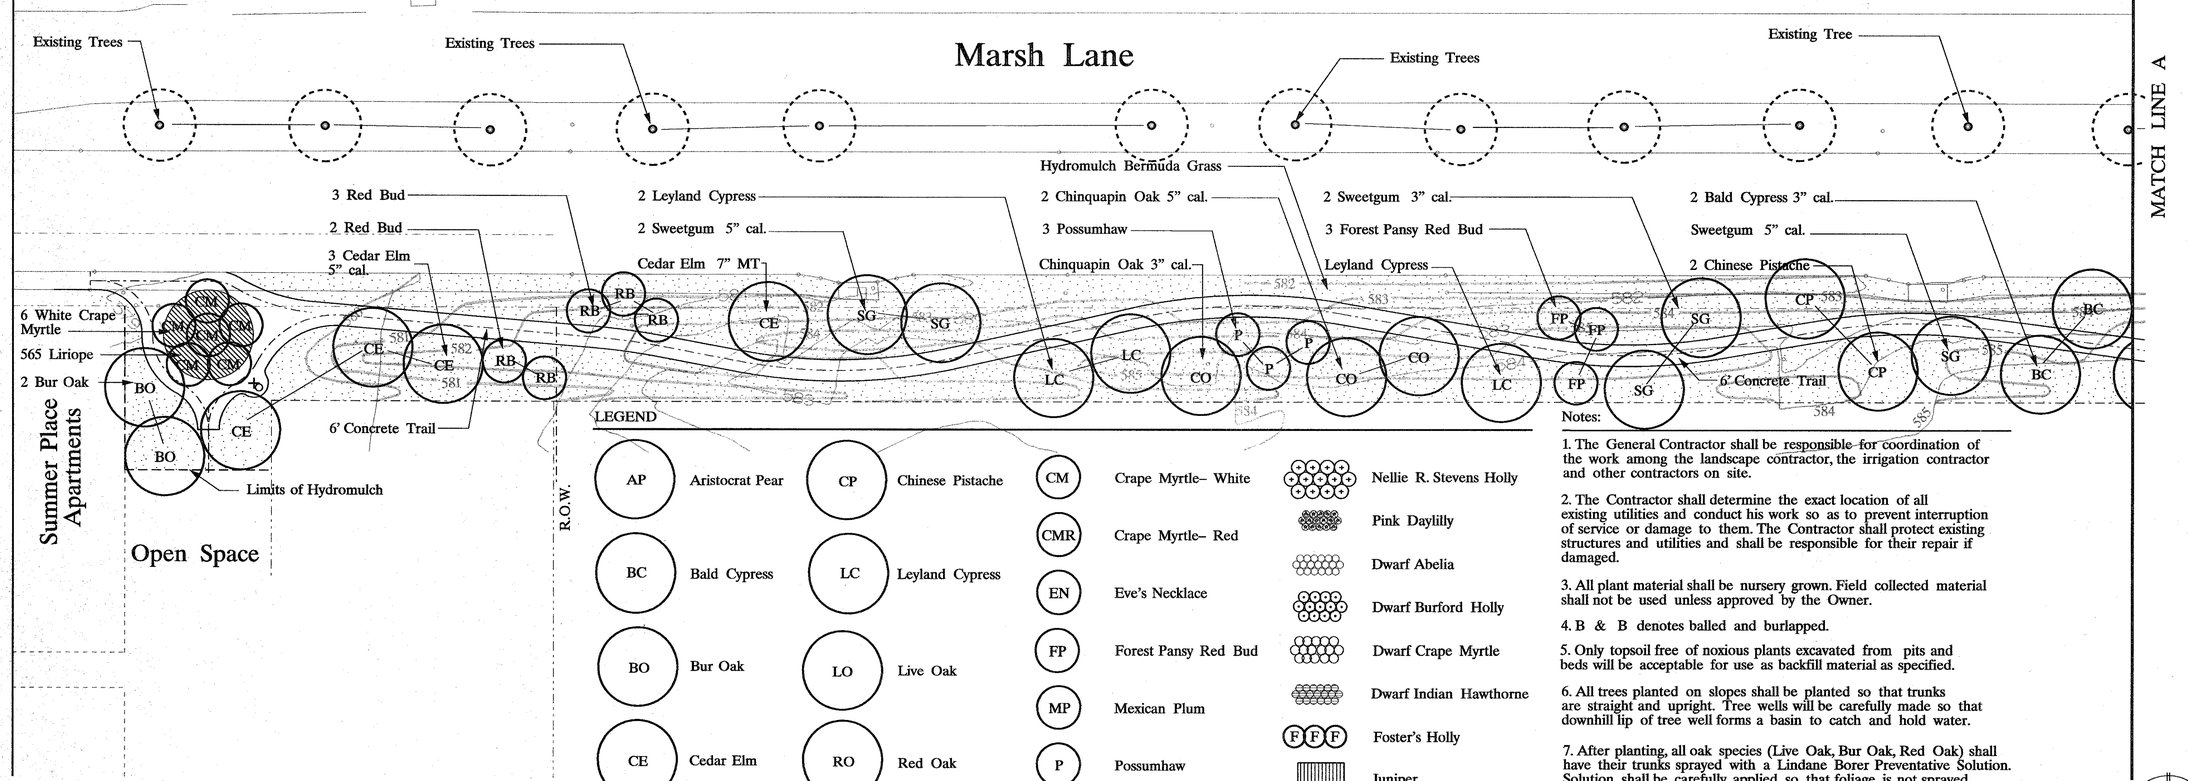

LEGEND

AP	Aristocrat Pear	CP	Chinese Pistache	CM	Crape Myrtle– White		Nellie R. Stevens Holly
BC	Bald Cypress	LC	Leyland Cypress	CMR	Crape Myrtle– Red		Pink Daylilly
BO	Bur Oak	LO	Live Oak	EN	Eve's Necklace		Dwarf Abelia
CE	Cedar Elm	RO	Red Oak	FP	Forest Pansy Red Bud		Dwarf Burford Holly
CO	Chinquapin Oak	SG	Sweetgum	MP	Mexican Plum		Dwarf Crape Myrtle
				P	Possumhaw		Dwarf Indian Hawthorne
				RB	Red Bud		Foster's Holly
				WM	Wax Myrtle		Juniper
				YH	Yaupon Holly		Liriope
							Purple Wintercreeper
							Annuals
							Hydromulch

Notes:

1. The General Contractor shall be responsible for coordination of the work among the landscape contractor, the irrigation contractor and other contractors on site.

2. The Contractor shall determine the exact location of all existing utilities and conduct his work so as to prevent interruption of service or damage to them. The Contractor shall protect existing structures and utilities and shall be responsible for their repair if damaged.

3. All plant material shall be nursery grown. Field collected material shall not be used unless approved by the Owner.

4. B & B denotes balled and burlapped.

5. Only topsoil free of noxious plants excavated from pits and beds will be acceptable for use as backfill material as specified.

6. All trees planted on slopes shall be planted so that trunks are straight and upright. Tree wells will be carefully made so that downhill lip of tree well forms a basin to catch and hold water.

7. After planting, all oak species (Live Oak, Bur Oak, Red Oak) shall have their trunks sprayed with a Lindane Borer Preventative Solution. Solution shall be carefully applied so that foliage is not sprayed.

8. Contractor is responsible for establishing a stand of grass as stated in the specifications, for the areas designated on the plans.

9. Contractor shall stake all tree locations prior to installation. Owner shall approve staking before planting.

10. Refer to Sheet LP–1.10 for planting details.

0 5 10 20 40

Planting Plan Area One

STATE OF TEXAS
DAVID L. REED
4853
REGISTERED
LANDSCAPE ARCHITECT

LINEAR PARK

LES LACS

TOWN OF ADDISON PARKS & LEISURE SERVICES DEPARTMENT 16801 WESTGROVE ROAD ADDISON, TEXAS 75001 214/450-2851

Carter :: Burgess

7950 ELMBROOK DRIVE SUITE250 DALLAS, TEXAS 75247 – 4951
(214) 638 0145 FAX (214) 638 0447

REVISIONS

JOB NUMBER
93324001D

DESIGNED SLA
DRAWN SLA
CHECKED DLR /LPO

ISSUE DATE
August 18, 1994

SHEET NUMBER
LP–1.1

Copyright © 1993 by Carter & Burgess, Inc.