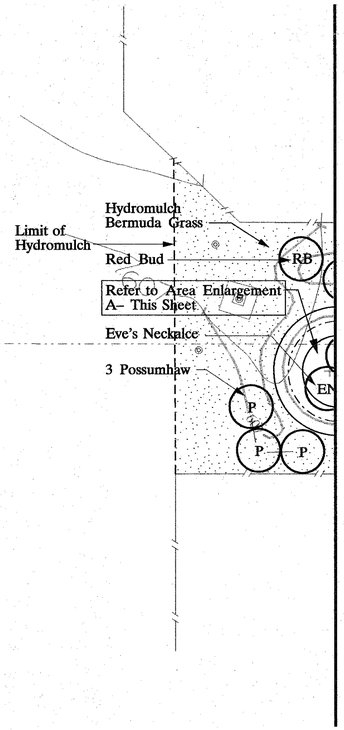

MATCH LINE G

Perennial Key

BE	Black–Eyed Susan	PC	Purple Coneflower
C	Moon Beam Coreopsis	R	Rosemary
G	Gayfeather	S	Mealy Sage – Equal mix of 'Victoria Blue' and 'Victoria White'
GS	Gregg Salvia		
L	Lantana	SD	Shasta Daisy
LY	Lythrum	SP	Spirea
		Y	Yarrow
		YD	Yellow Daylilly

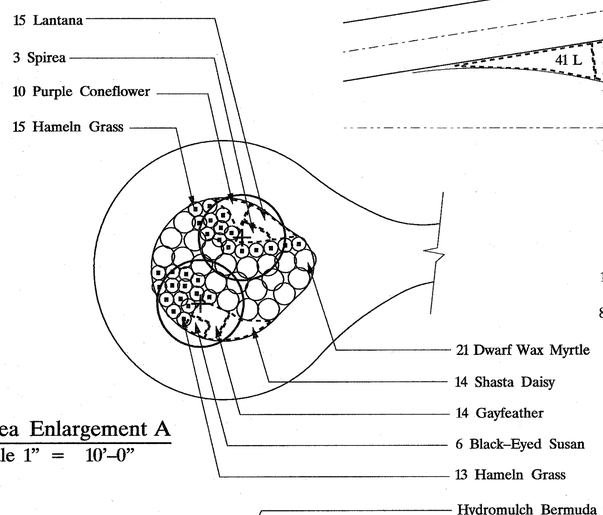

Area Enlargement A
Scale 1" = 10'–0"

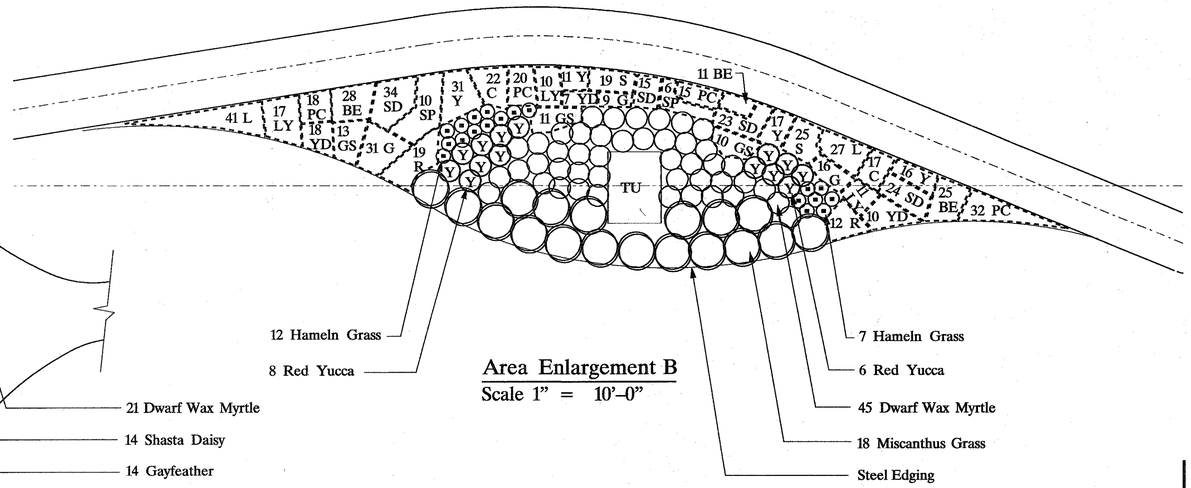

Area Enlargement B
Scale 1" = 10'–0"

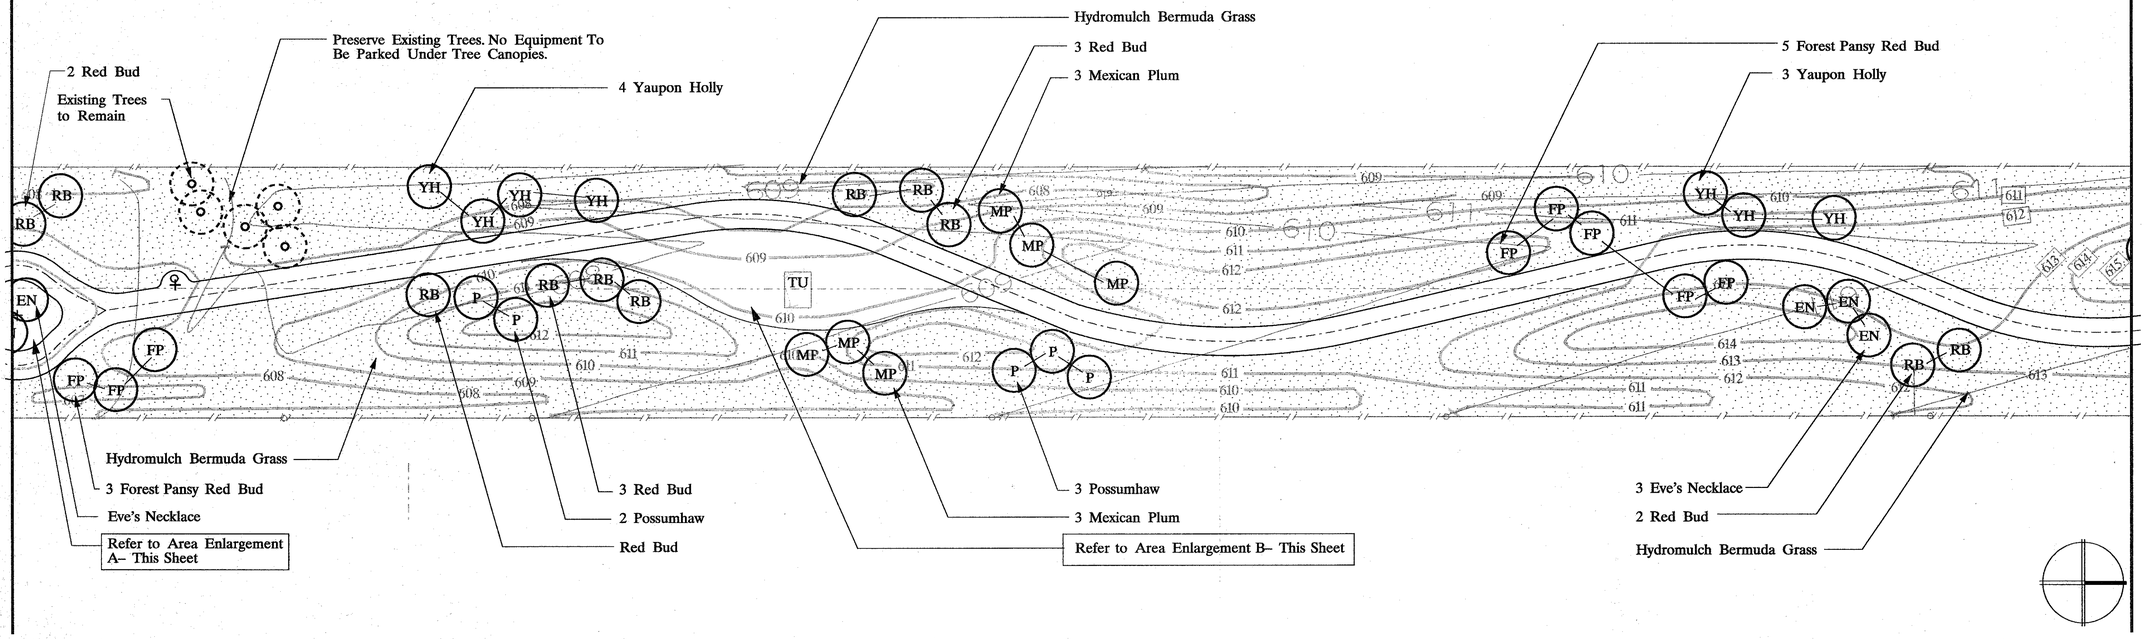

0 5 10 20 40

Planting Plan Area Eight

LES LACS LINEAR PARK

TOWN OF ADDISON PARKS & LEISURE SERVICES DEPARTMENT 16801 WESTGROVE ROAD ADDISON, TEXAS 75001 214/450–2851

7950 ELMBROOK DRIVE SUITE250 DALLAS,TEXAS 75247 – 4951
(214) 638 0145 FAX (214) 638 0447

Carter :: Burgess

REVISIONS

JOB NUMBER
93324001D

DESIGNED SLA
DRAWN SLA
CHECKED DLR /DPO

ISSUE DATE
August 18, 1994

SHEET NUMBER
LP–1.8

STATE OF TEXAS
DAVID L. RENZ
1353
REGISTERED
LANDSCAPE ARCHITECT

Copyright ©1993 by Carter & Burgess, Inc.