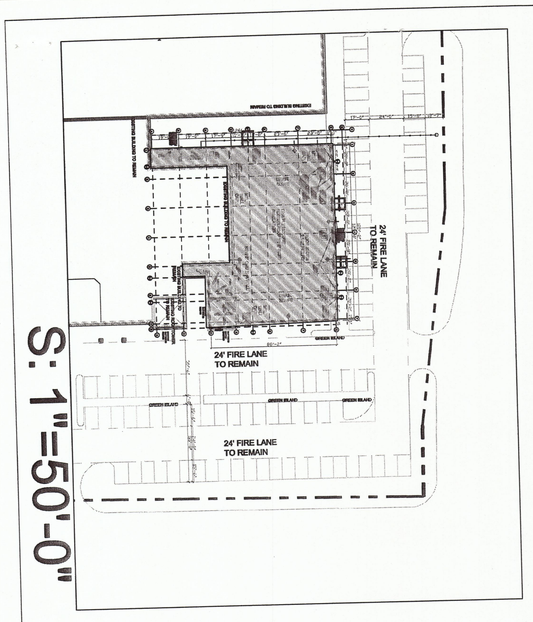

S: 1"=50'-0"

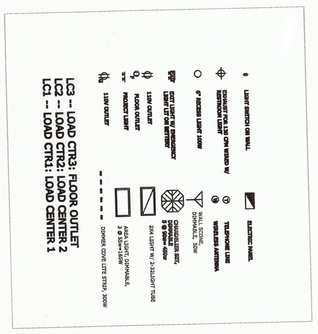

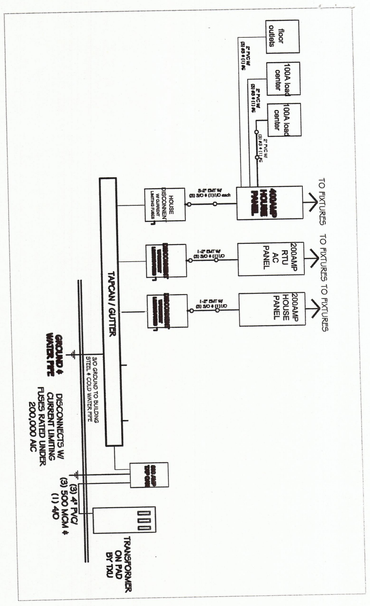

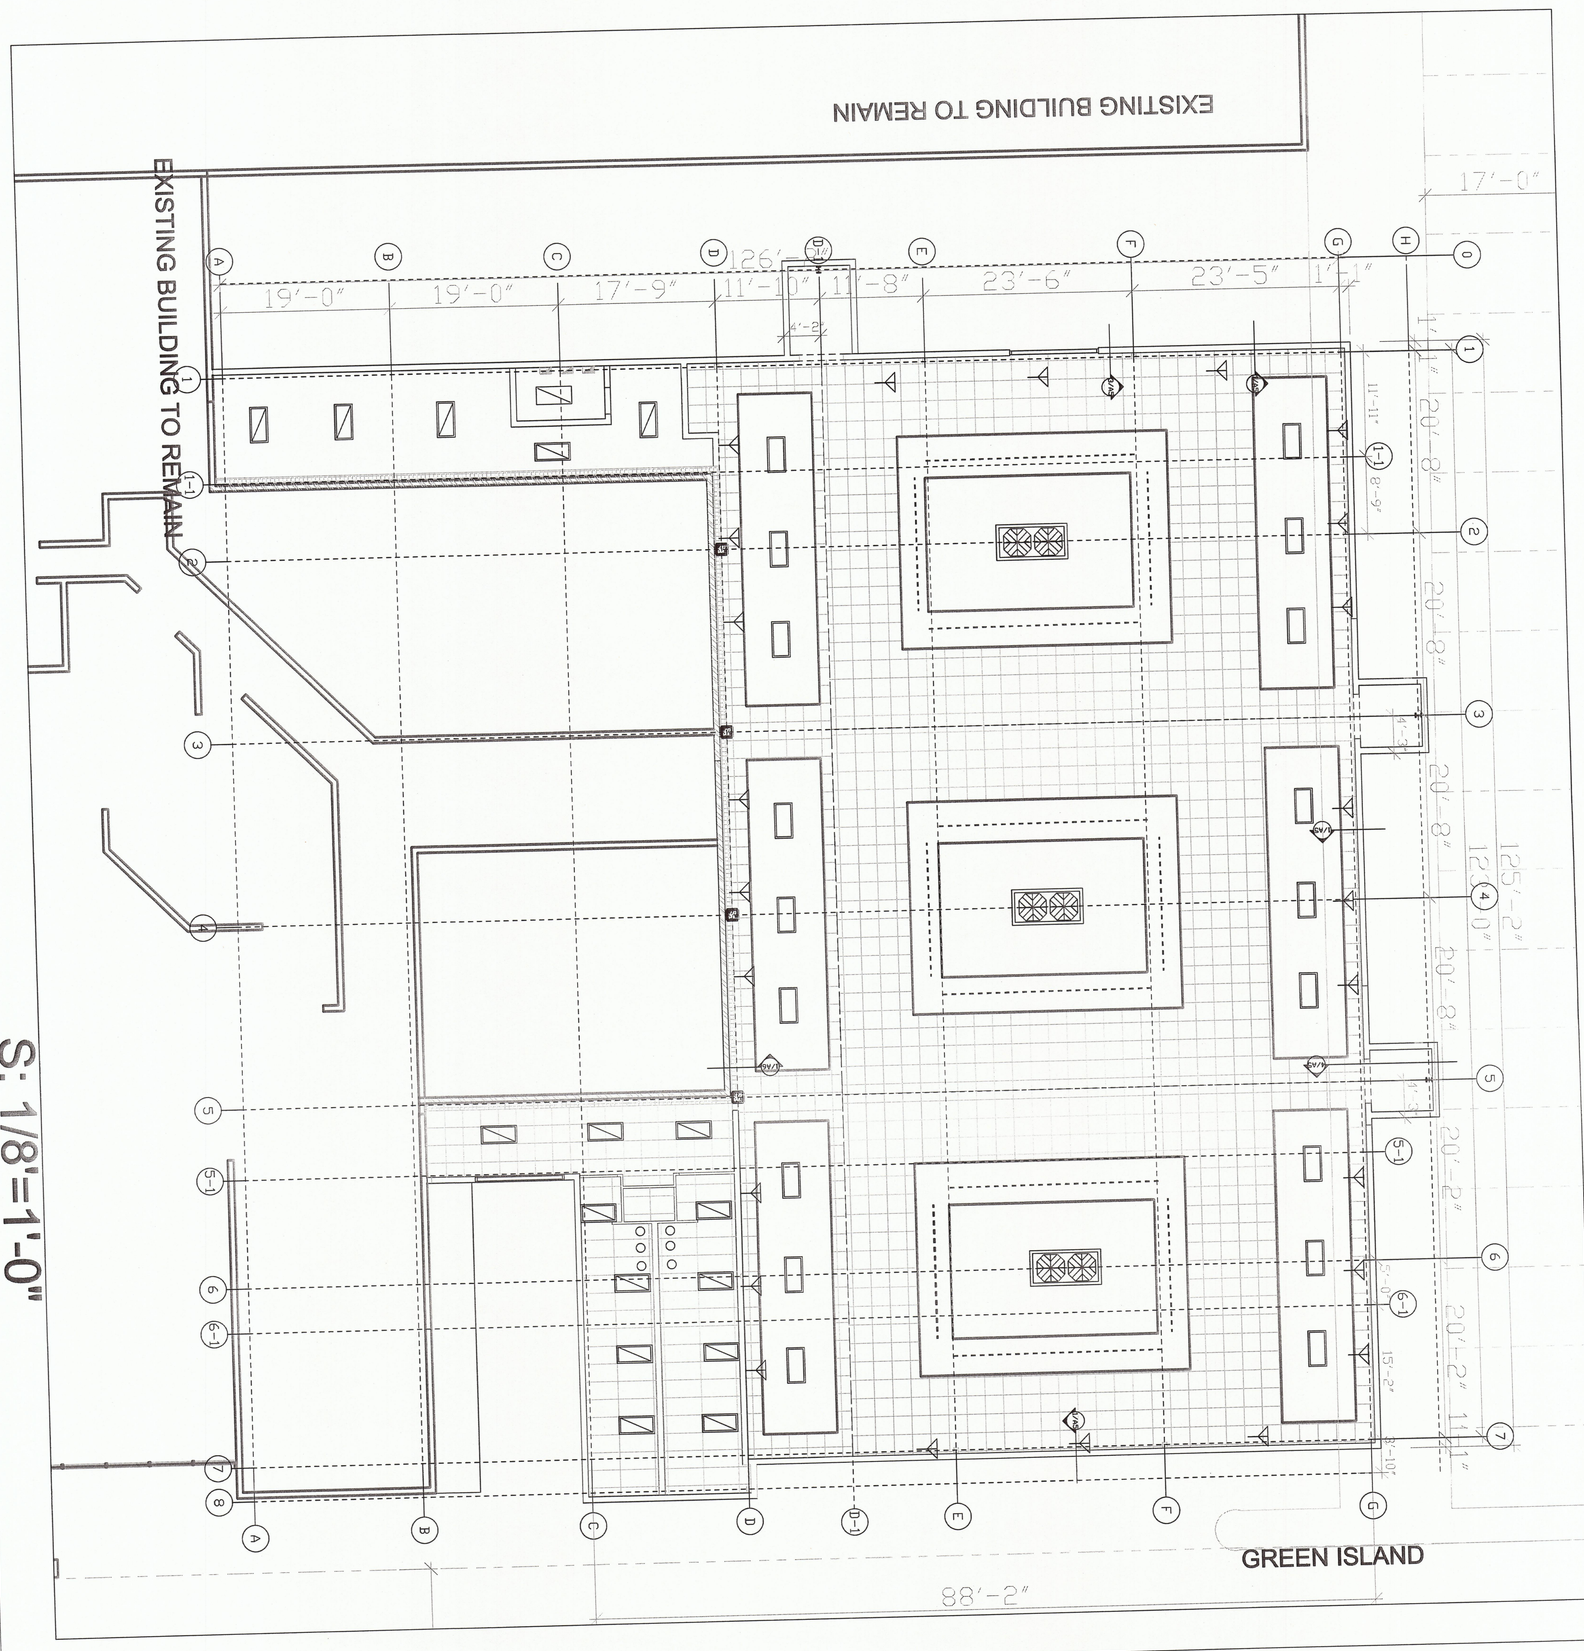

S: 1/8"=1'-0"

DRAFTER: CHENSIANG CHEN DATE: 3/ 02/ 2010 E1	REVISION:	CROWN PLAZA HOTEL 14315 MMIDWAY ADDISON, TEXAS 75001	STATE OF TEXAS CHAUCER R. CHERN 62445 REGISTERED ARCHITECT 03/03/10	CHAUCER'S DESIGN STUDIO 949 SIMON DRIVE, PLANO, TX. 75025 TEL: 972.849.6848 E-MAIL: chaucerdesignbuilt@gmail.com