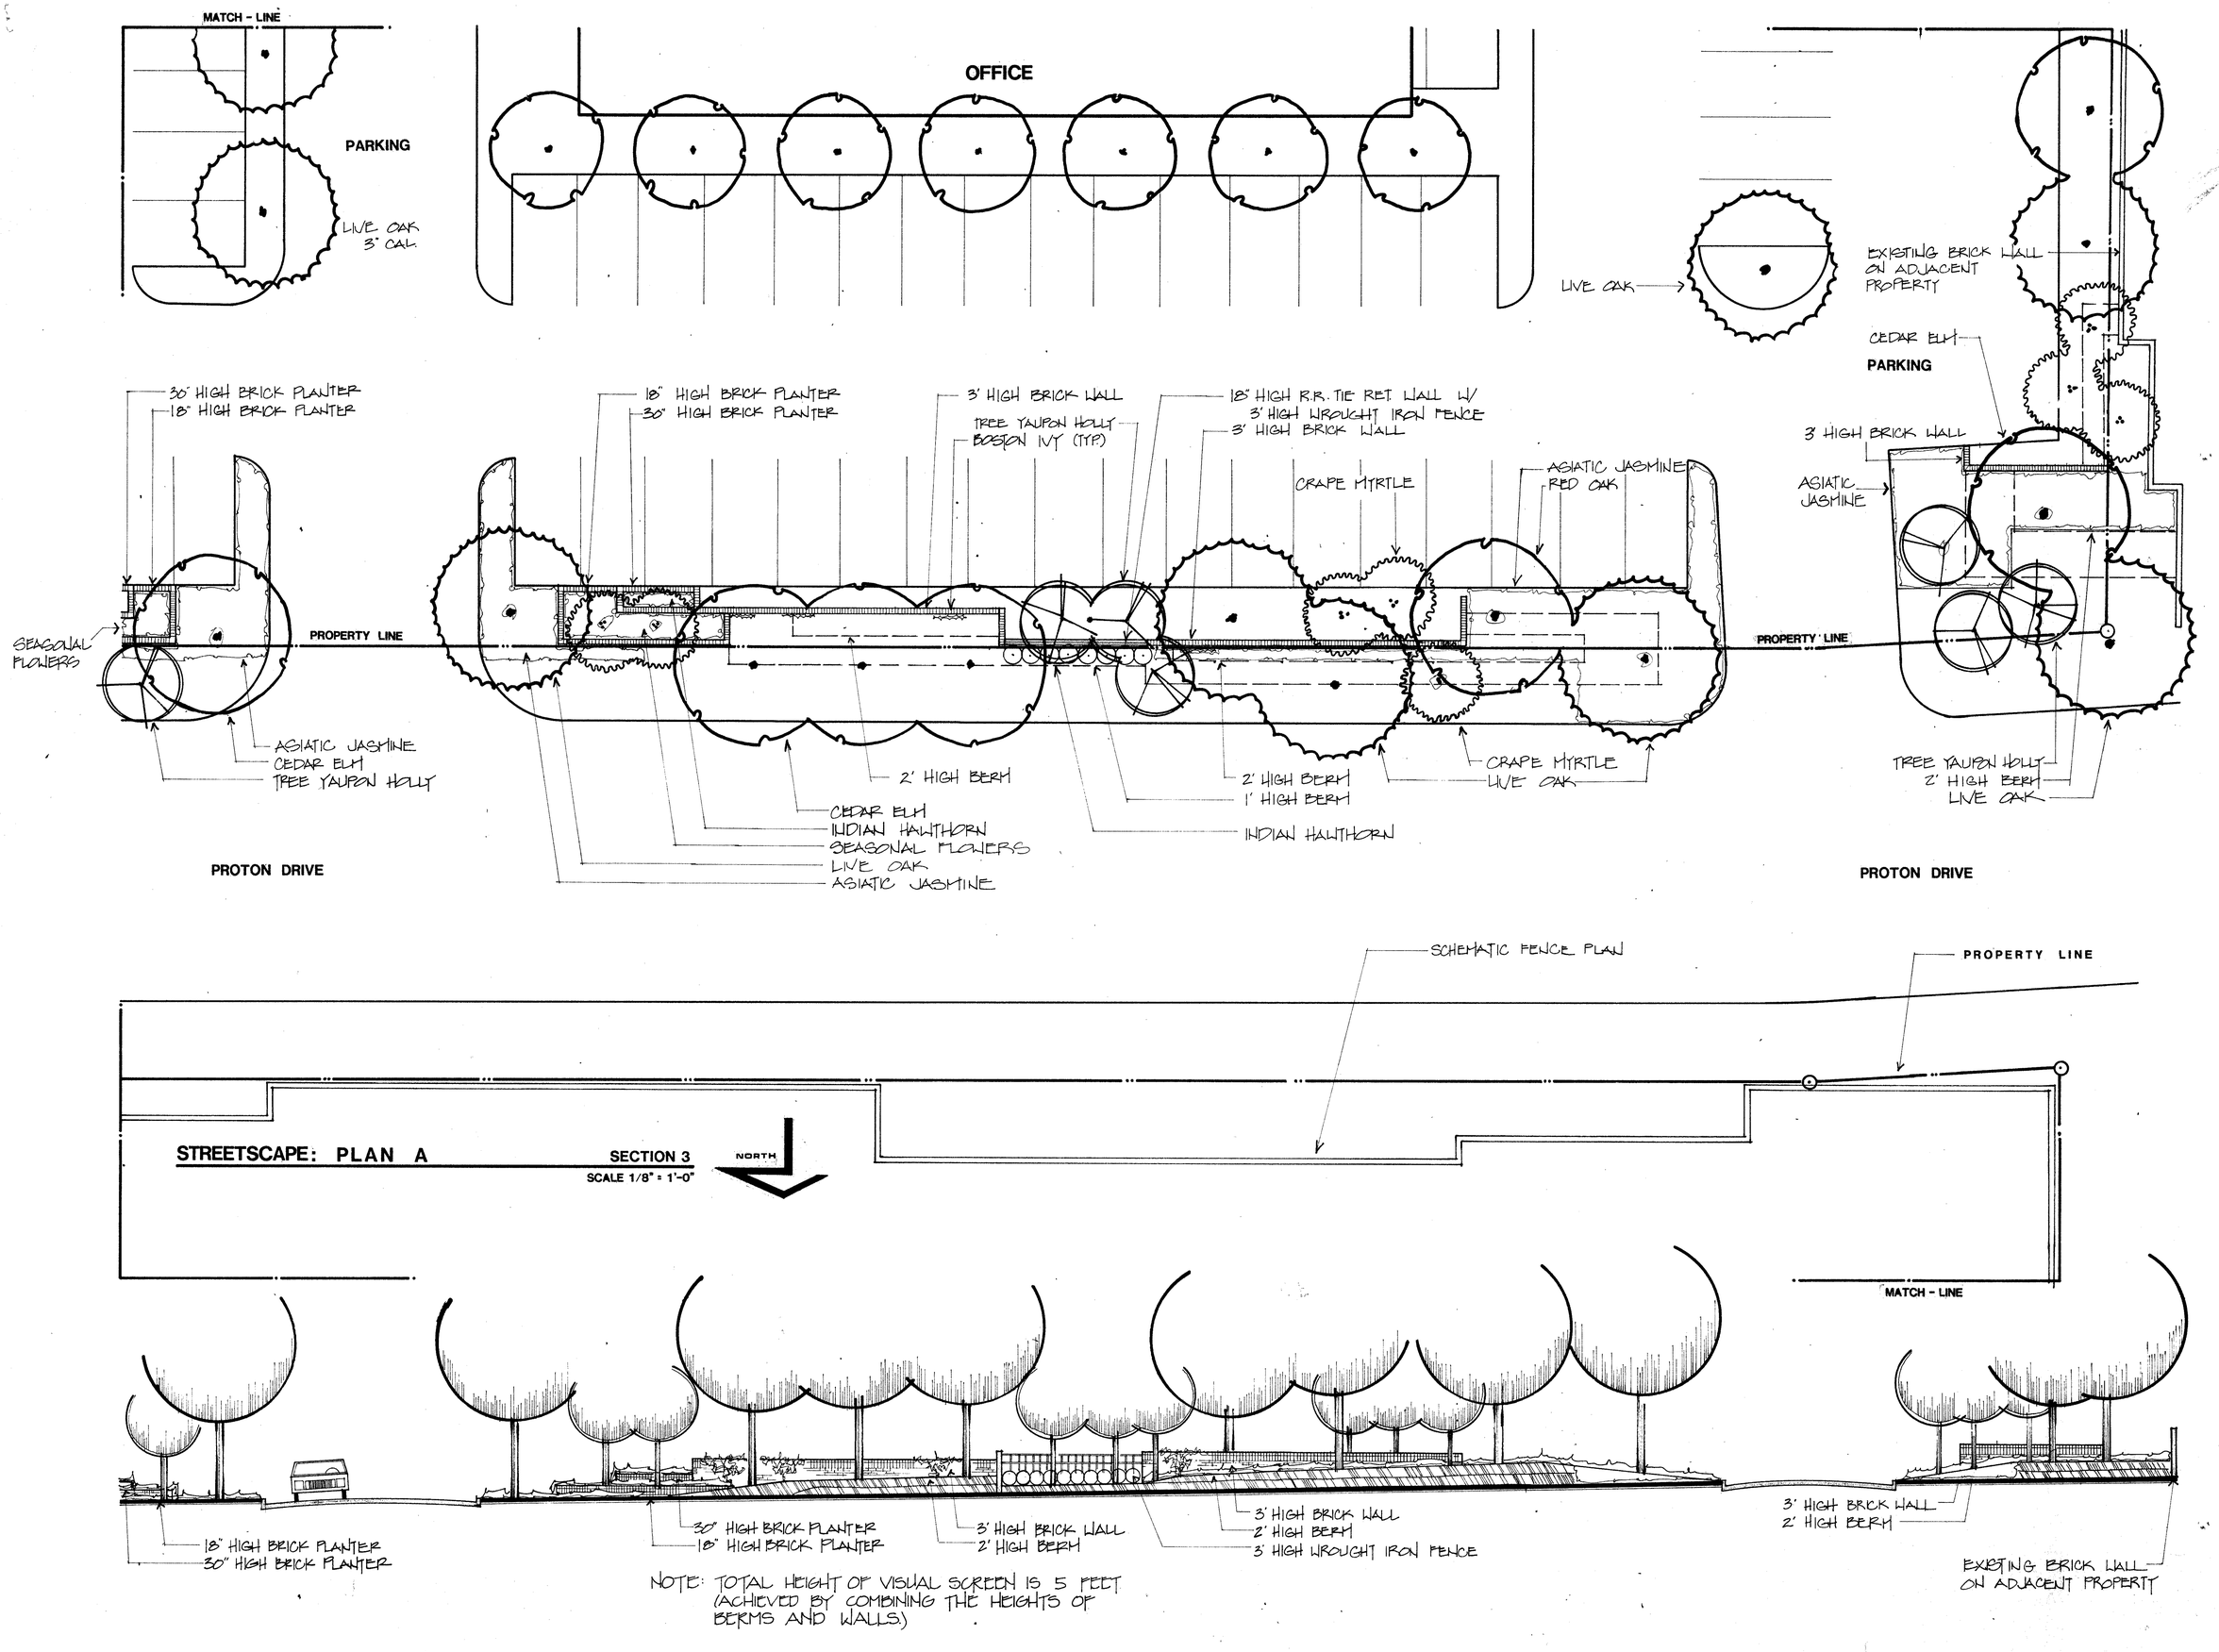

STREETSCAPE: PLAN A

SECTION 3

SCALE 1/8" = 1'-0"

NORTH

NOTE: TOTAL HEIGHT OF VISUAL SCREEN IS 5 FEET (ACHIEVED BY COMBINING THE HEIGHTS OF BERMS AND WALLS.)

HARVEY HOUSE HOTEL — ADDISON, TEXAS

GEORGE R. HUNT & ASSOCIATES
LANDSCAPE ARCHITECTS

A-3