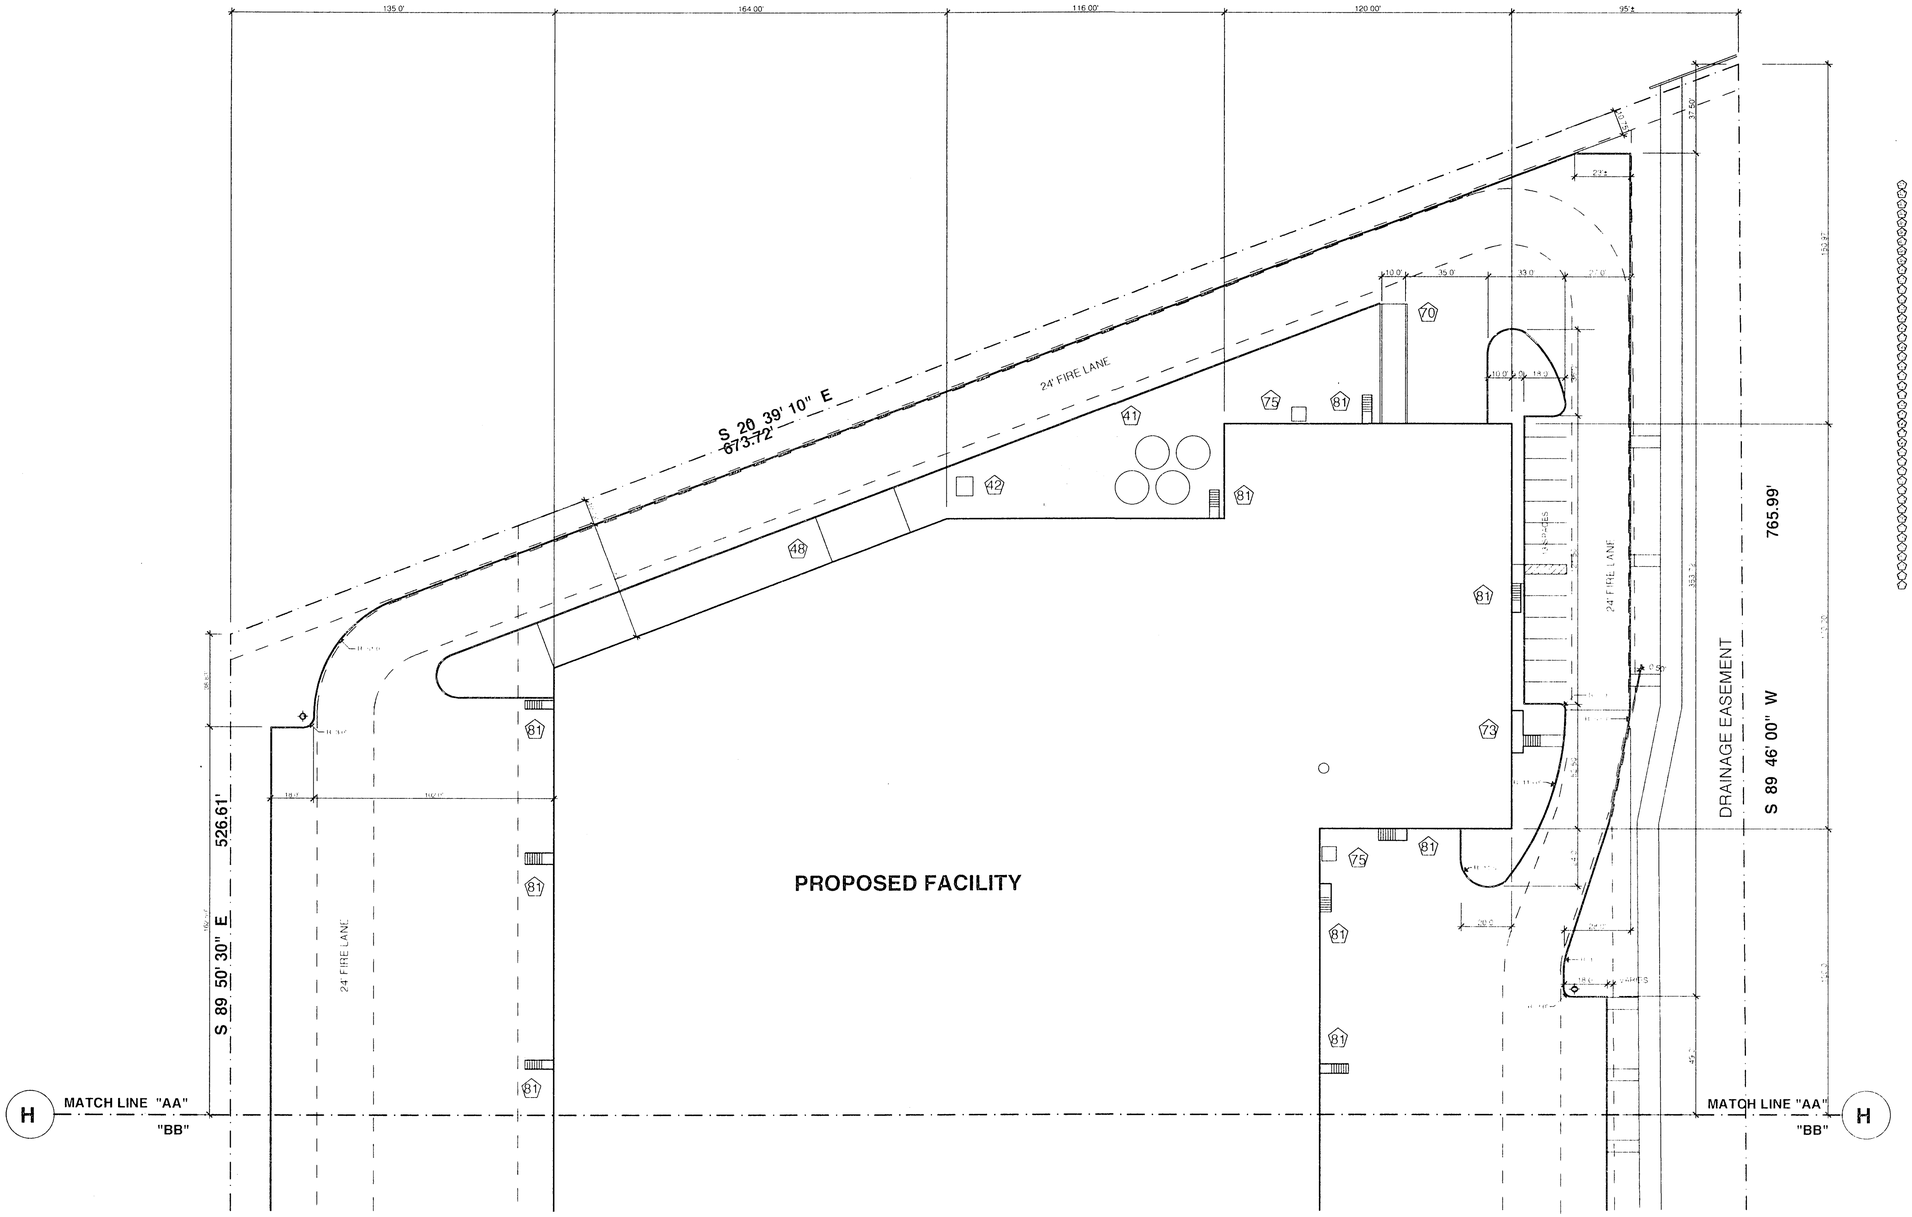

KEY NOTES

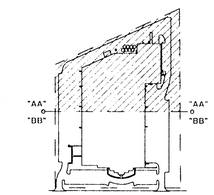

KEY PLAN

SITE PLAN - "AA" (PARTIAL)

SCALE: 1" = 30.0'

NOTE: ALL PAVING DIMENSIONS (INCL. RADII) ARE GIVEN TO BACK OF CURB - UNLESS NOTED OTHERWISE (U.N.O.)

FOUNDATION PERMIT SUBMITTAL 4/24/95

REIBENSTEIN ASSOCIATES
ARCHITECTURE
4310 WESTSIDE DRIVE, SUITE G
DALLAS, TEXAS 75209
PHONE/FAX (214) 521-7147

IZZARELLI-HISAW
GENERAL CONSTRUCTION, INC.
3050 REGENT BLVD
SUITE 130
IRVING, TEXAS 75063 (214) 556-1333

PROPOSED FACILITY FOR:
BAS REALTY
LIMITED PARTNERSHIP

STATE OF TEXAS REGISTERED ARCHITECT C.A. REIBENSTEIN 4-20-95

DATE: 4-20-95
JOB NO: 95010
REV. DATE
REV. DATE
REV. DATE

SHEET:
A1.2
OF