NOTE: ALL EXISTING VALVES, FITTINGS, AND METER MAY BE RE-USED (IF REMOVED IN GOOD CONDITION) AS APPROVED BY ENGR.

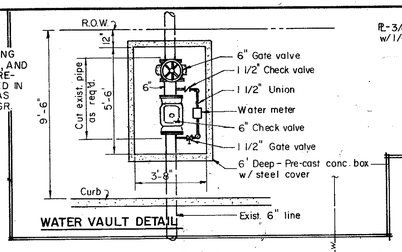

WATER VAULT DETAIL

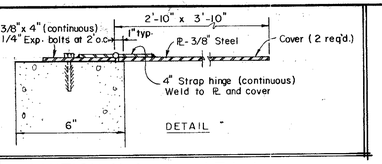

DETAIL

CAUTION: Underground Telephone

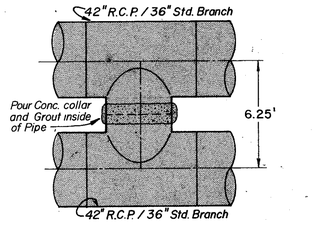

EQUALIZER DETAIL

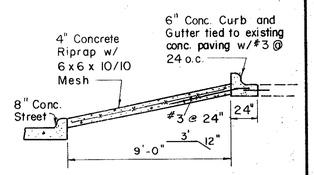

SECTION A-A

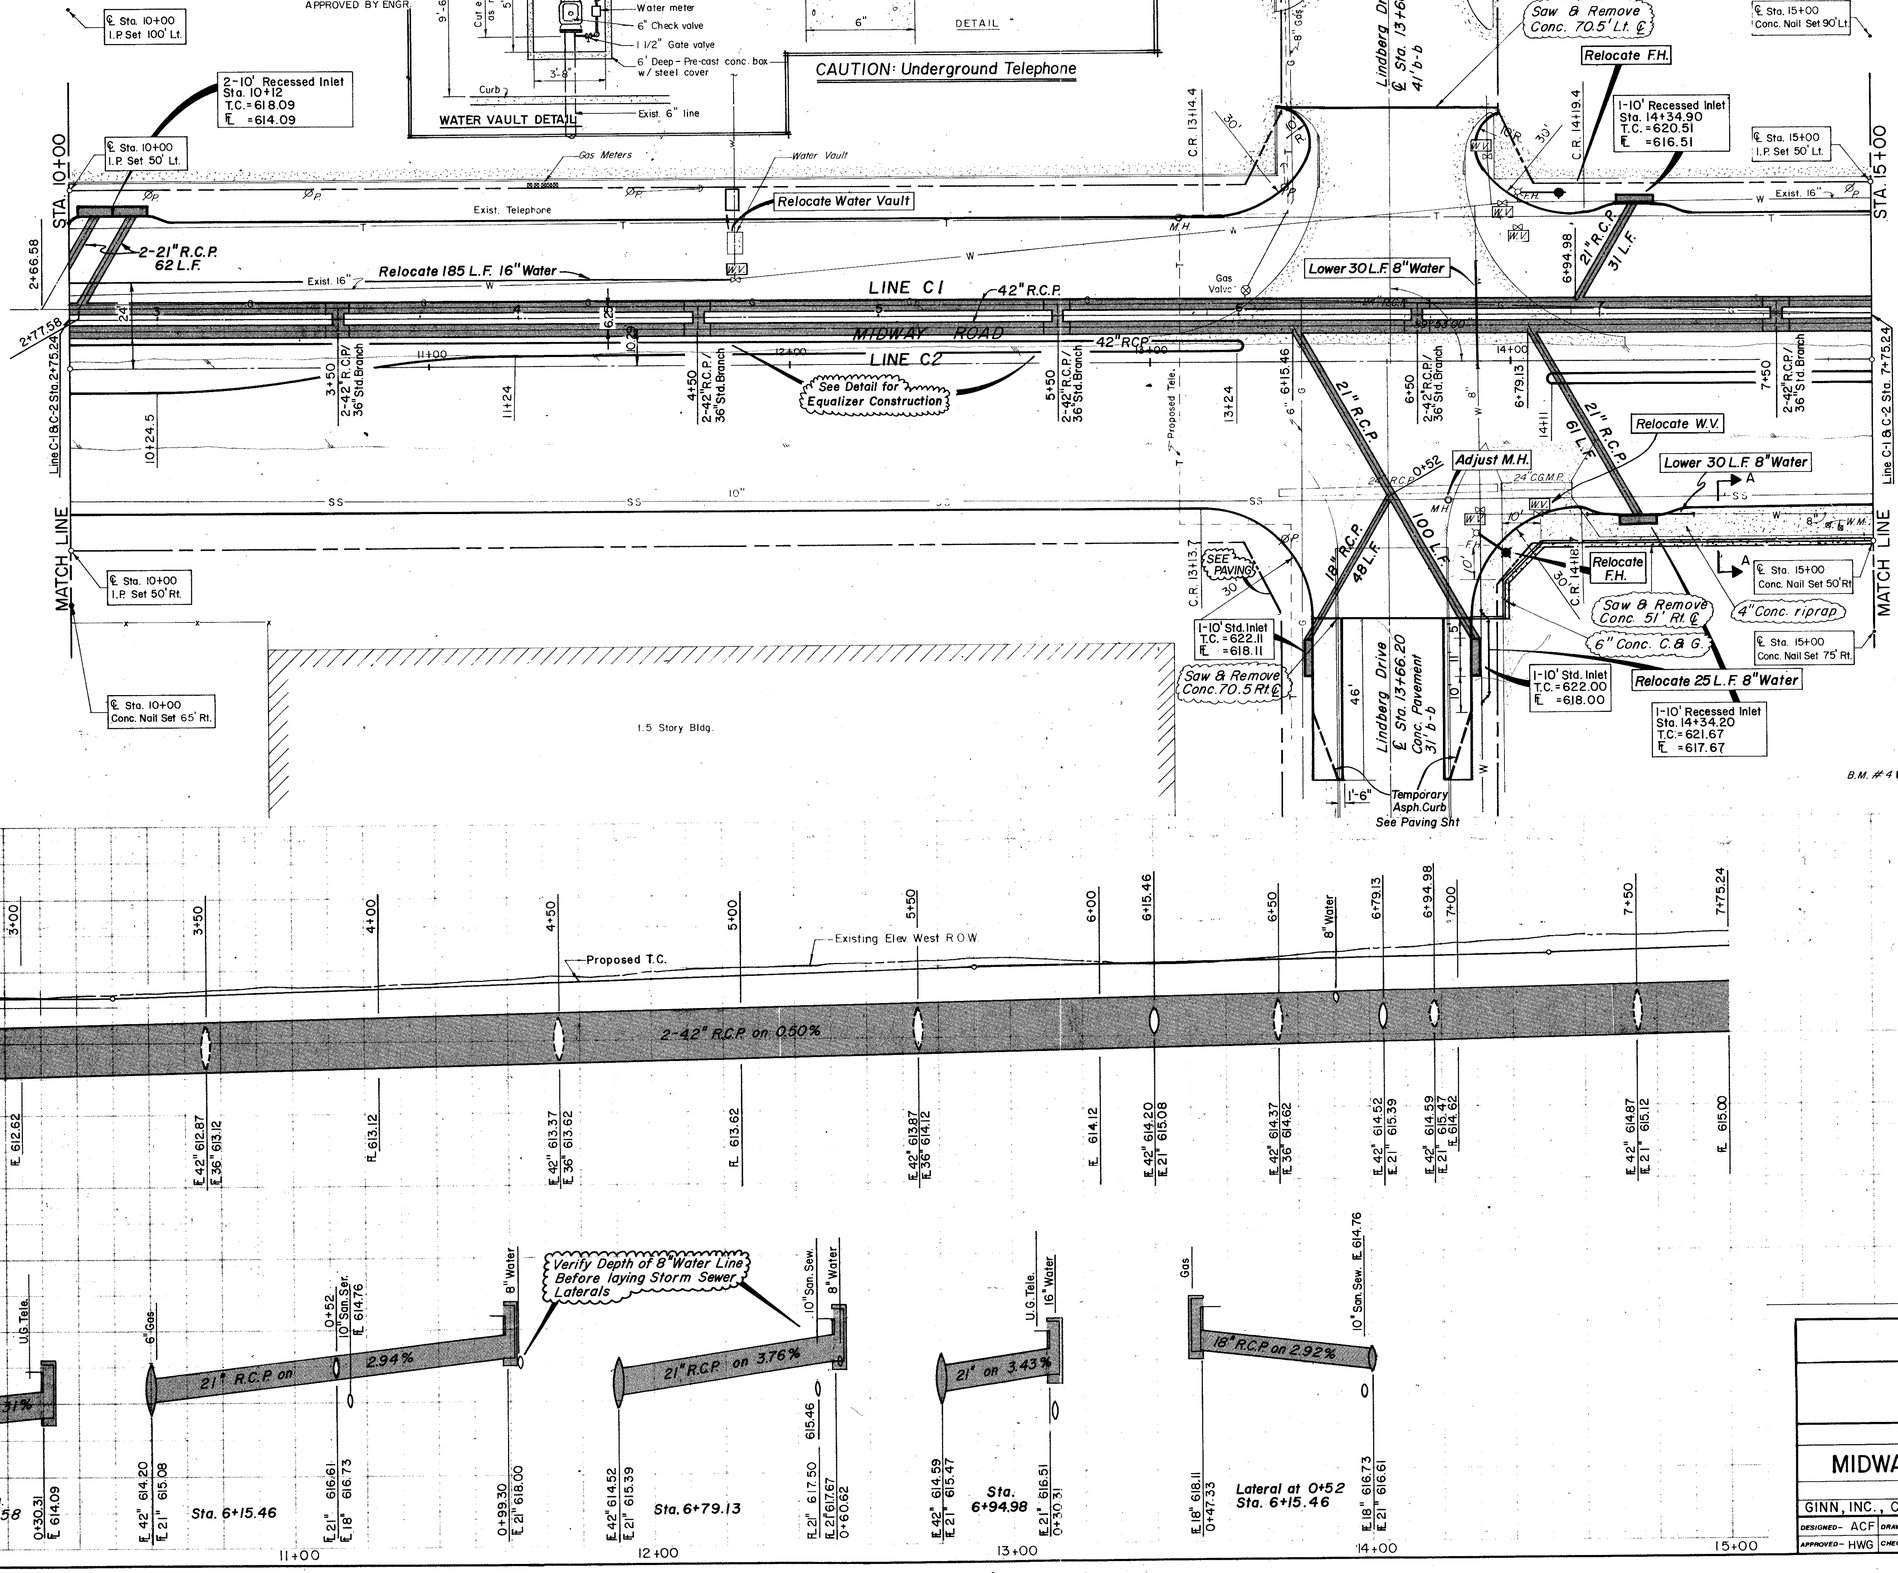

B.M. #4 ■ On Conc. Walk At S.E. Corner Of Bldg At 15301 Midway Rd. Elev. 621.43

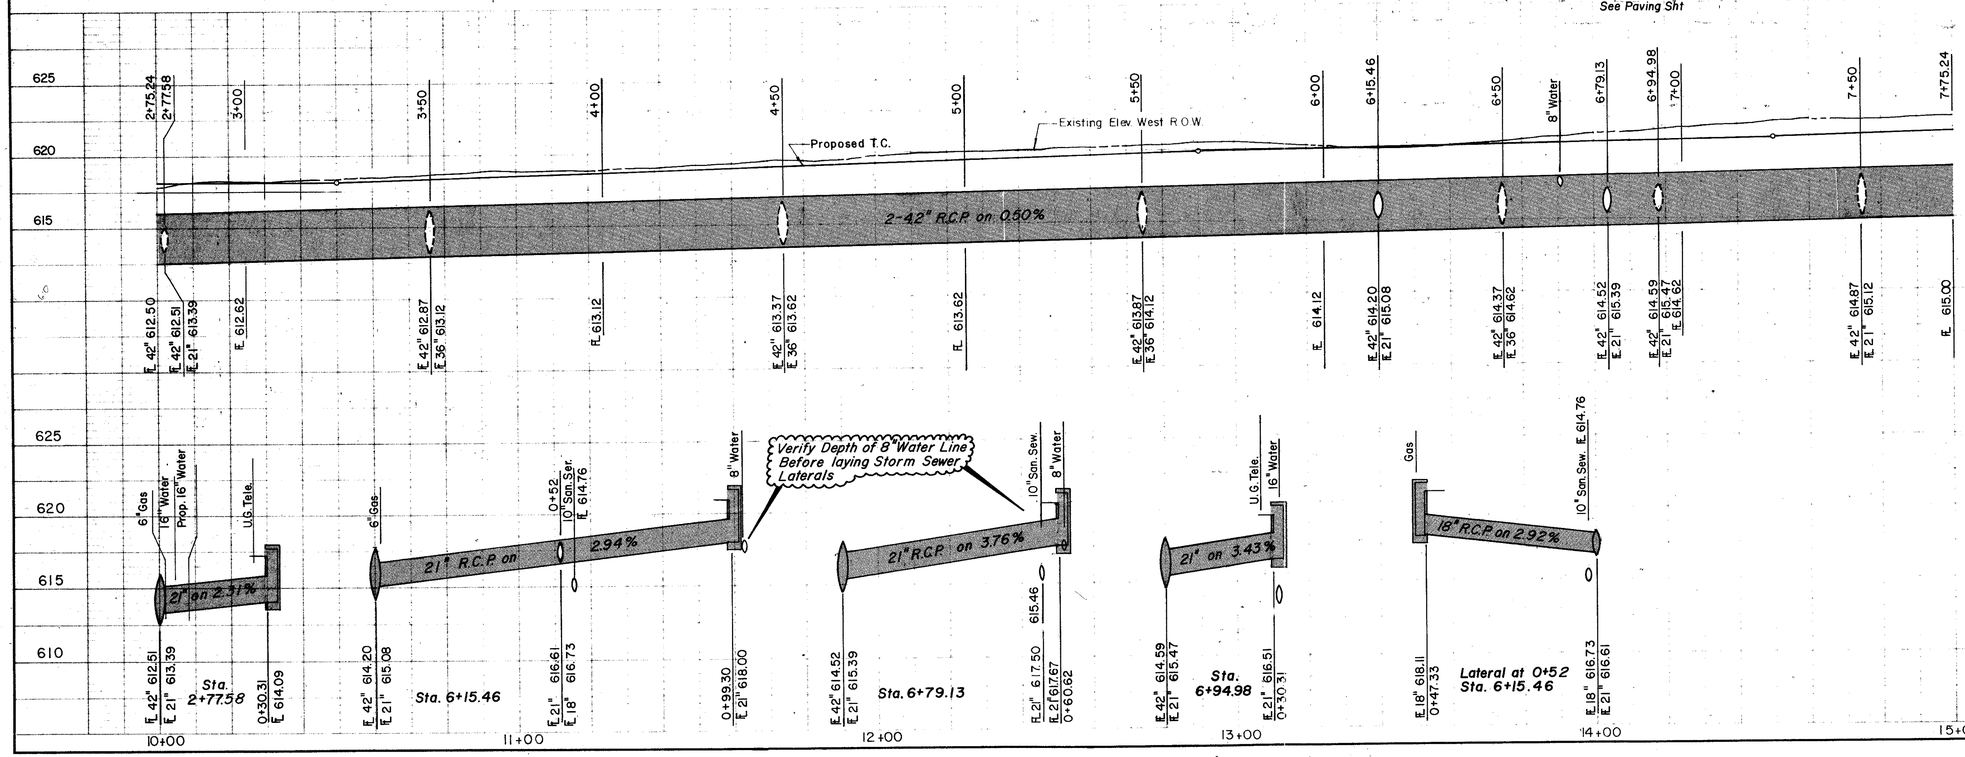

CITY OF ADDISON	
DRAINAGE LINE C1, LINE C2	
PAVING STA. 10+00 to STA. 15+00	
MIDWAY ROAD IMPROVEMENTS	
GINN, INC., Consulting Engineers	
DESIGNED- ACF / DRAWN- RGB / DATE- March, 1981	FILE
APPROVED- HWG / CHECKED- HBJ / SCALE- 1"=20'H, 1"=5'V	SHEET 17 OF