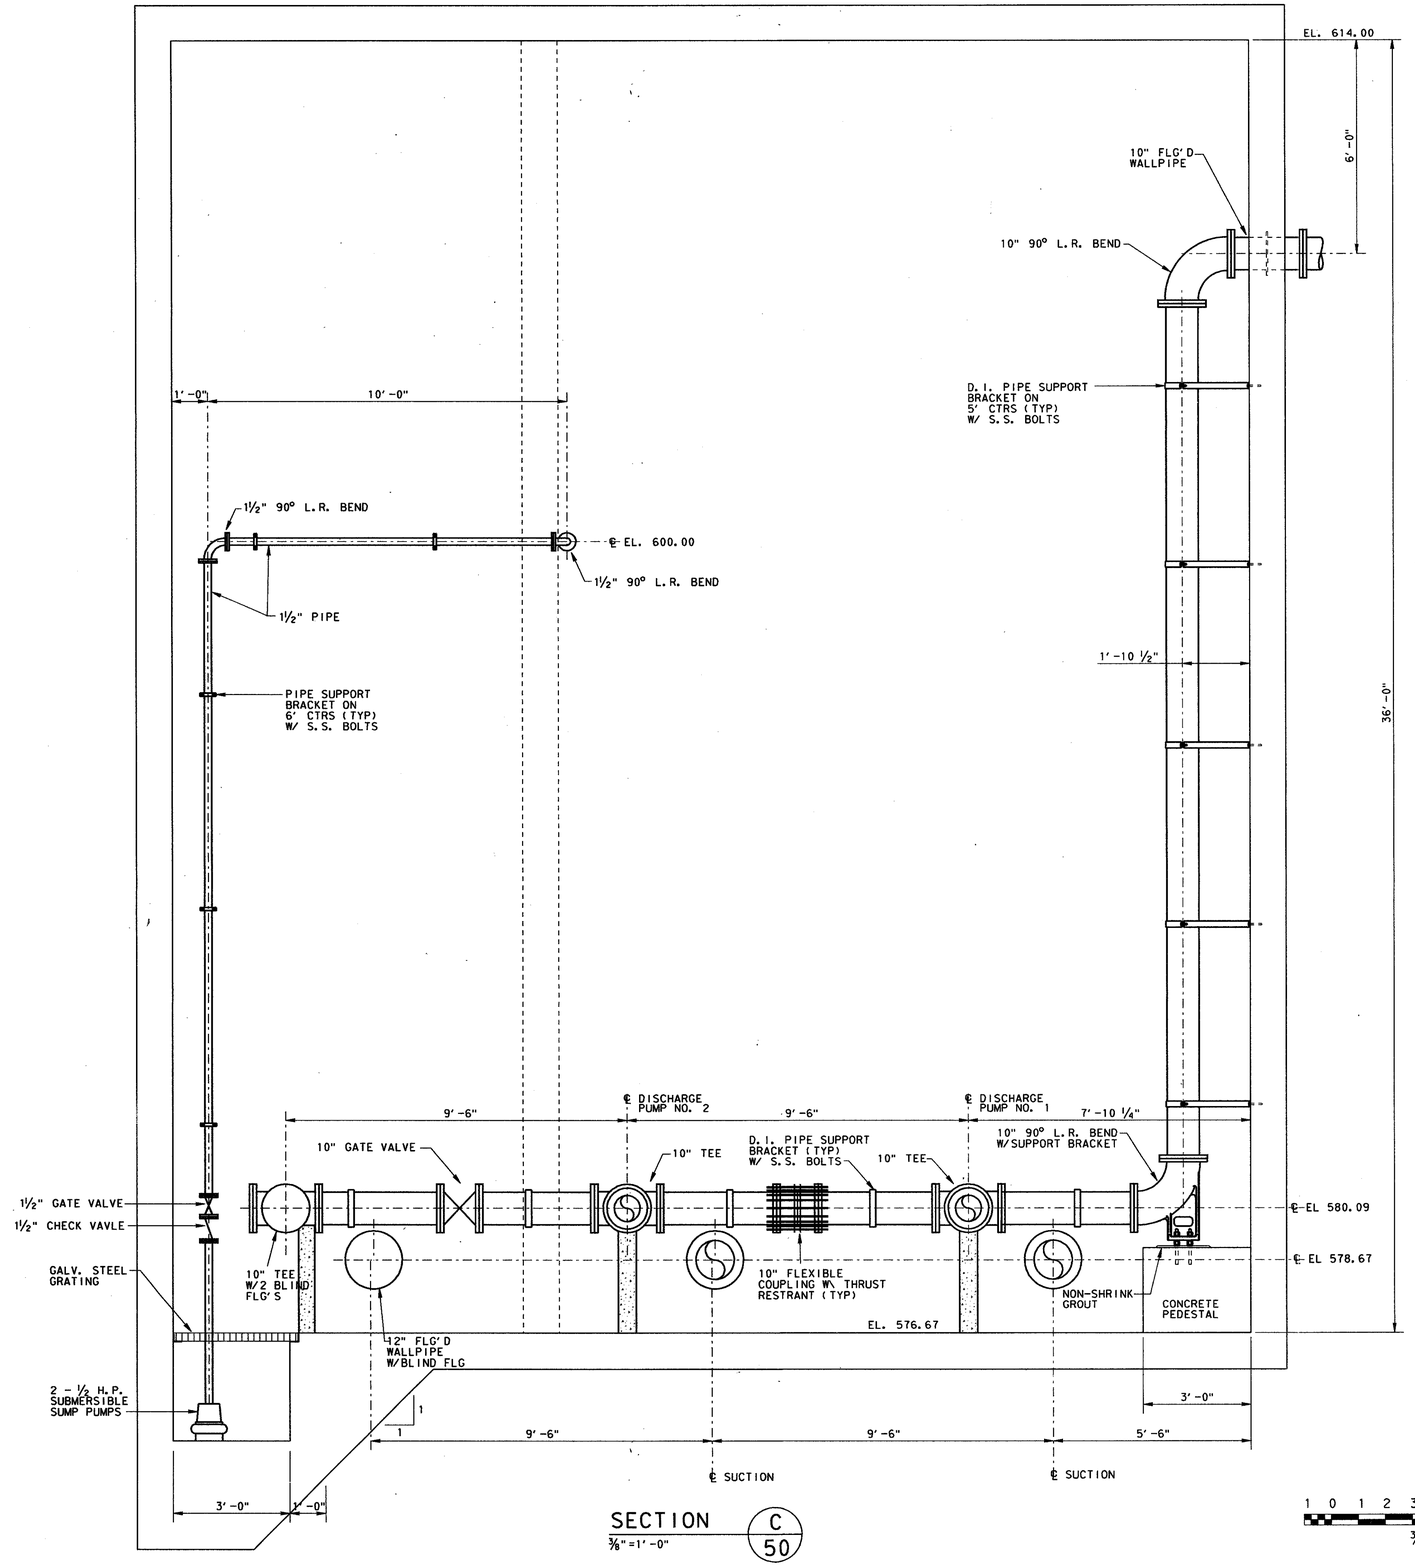

SECTION C
3/8" = 1' -0"
50

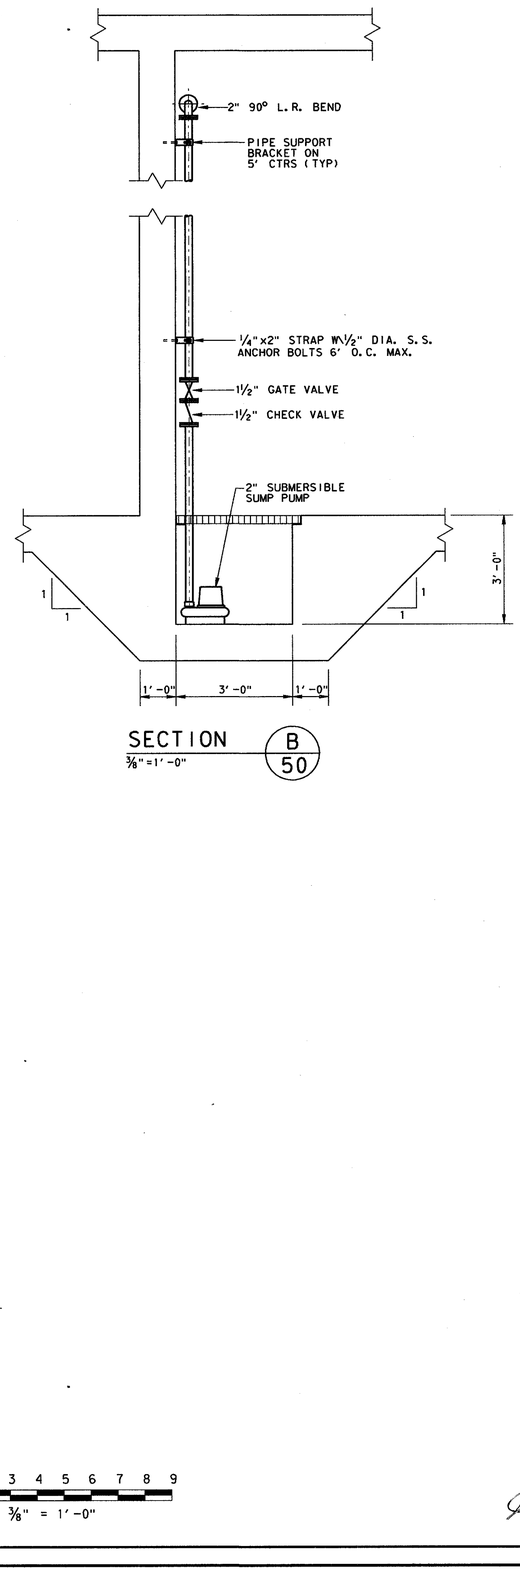

SECTION B
3/8" = 1' -0"
50

1 0 1 2 3 4 5 6 7 8 9
3/8" = 1' -0"

NO.	DATE	REVISION	APPROV.
4			
3			
2			
1			

TOWN OF ADDISON, TEXAS

MIDWAY/BELTLINE SANITARY SEWER PHASE II

LIFT STATION
MECHANICAL PLAN SECTIONS

Carter::Burgess
Consultants in Engineering, Architecture, Planning and the Environment
CARTER & BURGESS, INC.
7950 ELMBROOK DRIVE, SUITE 250
DALLAS, TX 75247-4961

STATE OF TEXAS
JOHN H. LINDNER
64694
REGISTERED PROFESSIONAL ENGINEER
4/5/96

Unit		Scale	3/8"=1'	Date	04-05-96
Designed	J. Lindner	Checked	J. Lindner	Job No.	93327601D
Drawn	R. Howman	Approved	J. Lindner	Sheet	51 of 63

01-2607