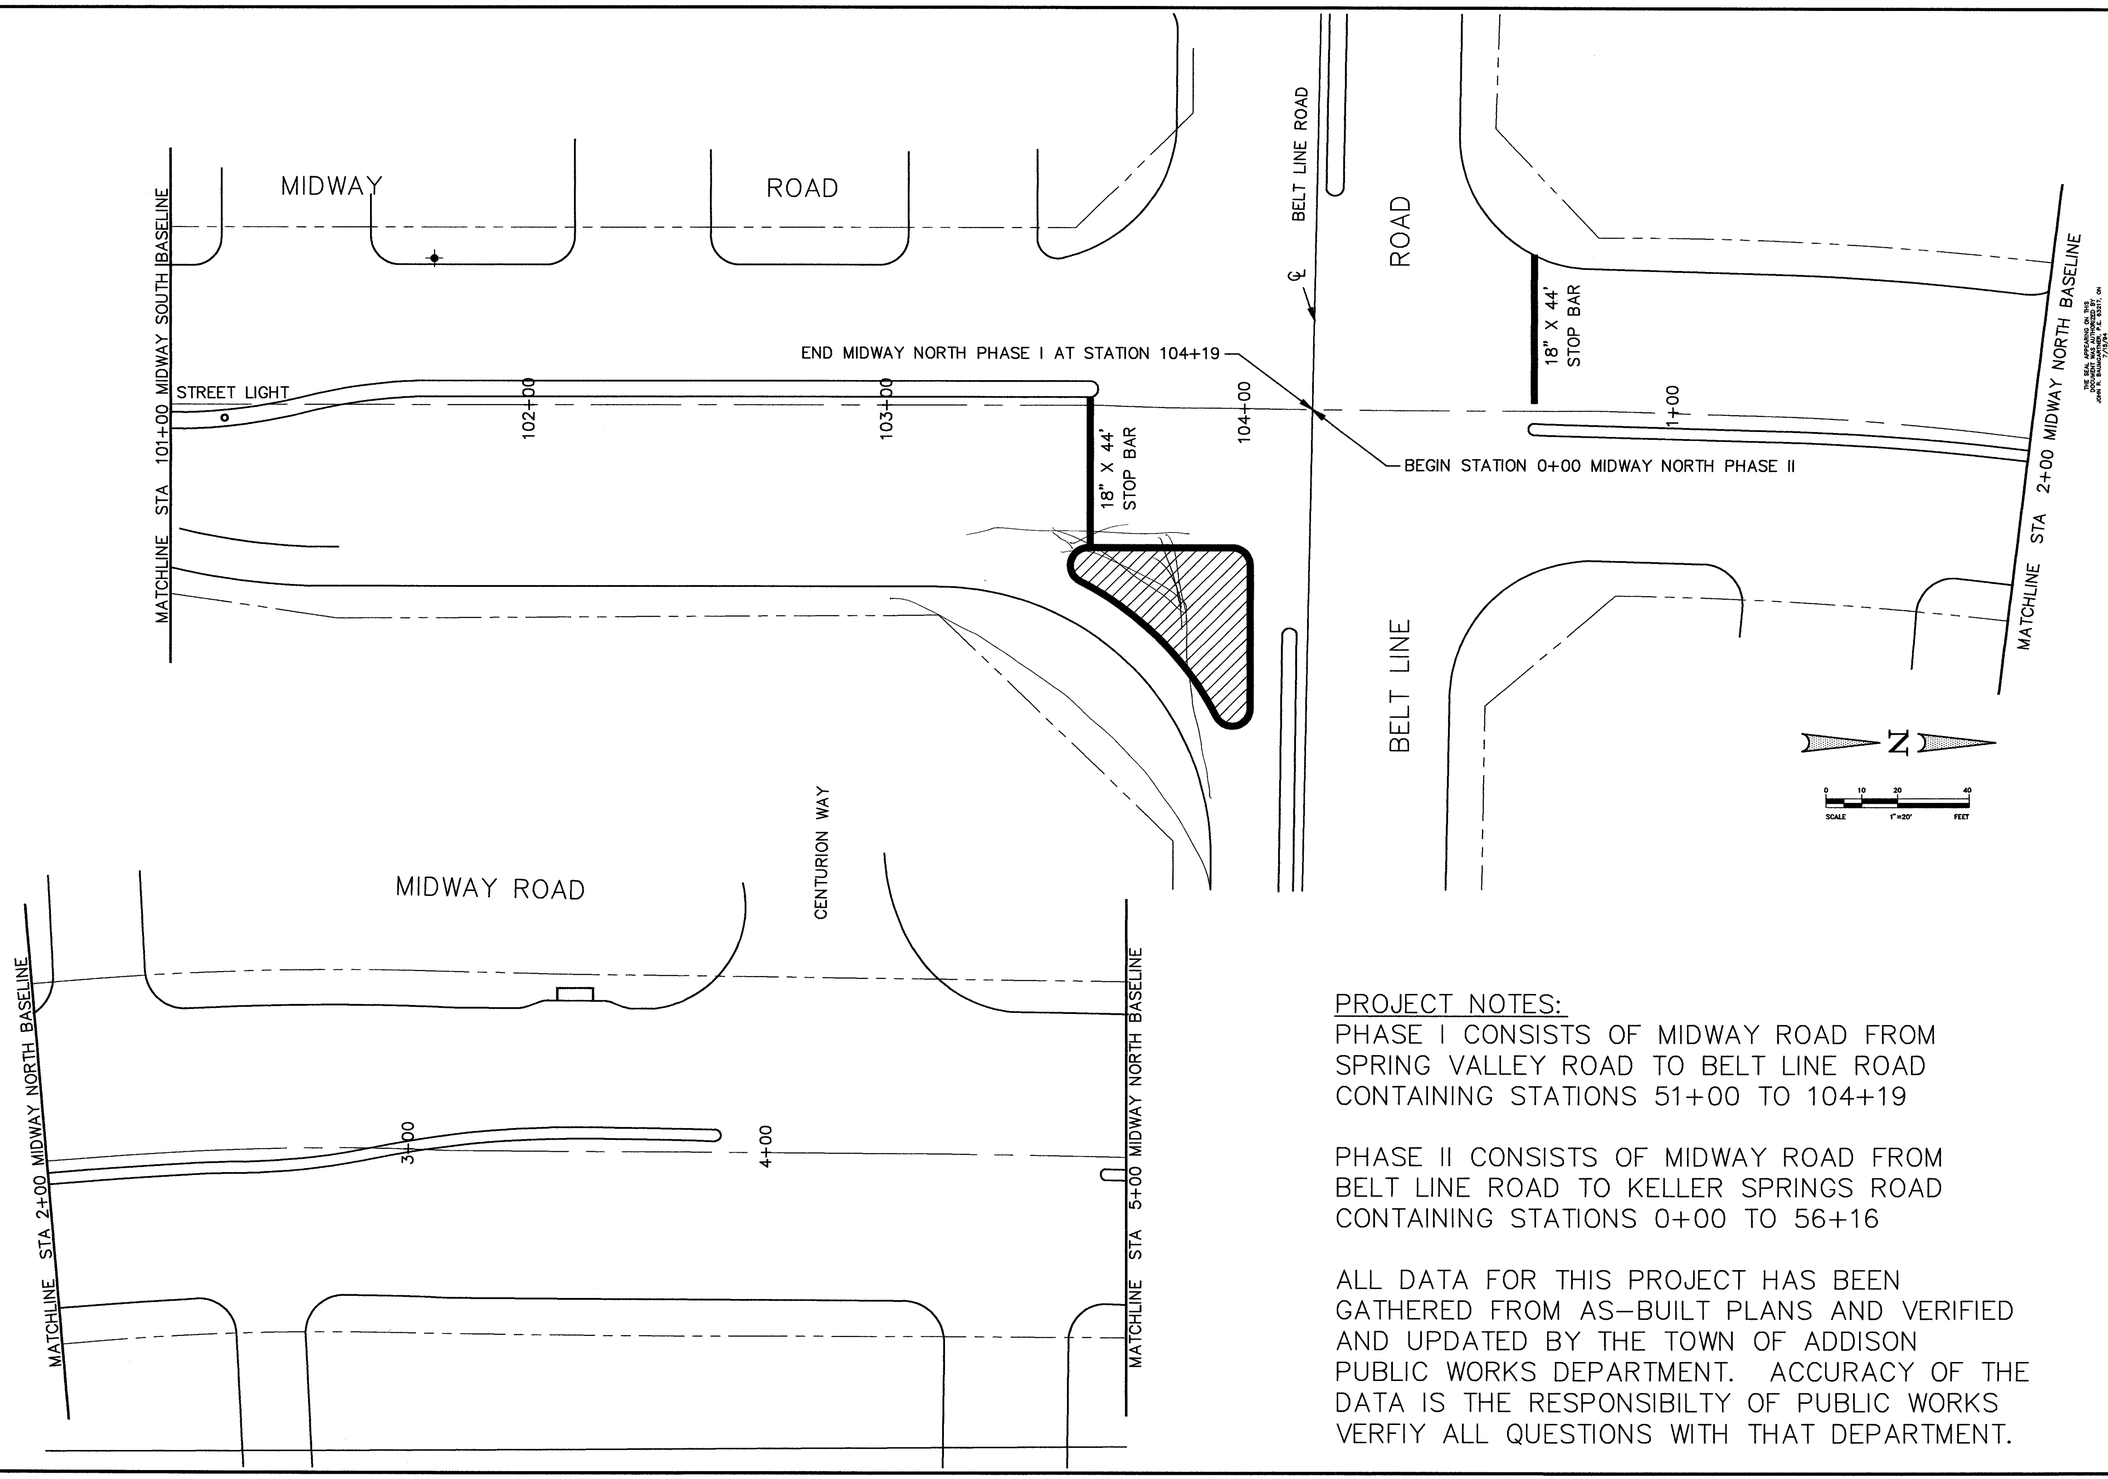

PROJECT NOTES:

PHASE I CONSISTS OF MIDWAY ROAD FROM SPRING VALLEY ROAD TO BELT LINE ROAD CONTAINING STATIONS 51+00 TO 104+19

PHASE II CONSISTS OF MIDWAY ROAD FROM BELT LINE ROAD TO KELLER SPRINGS ROAD CONTAINING STATIONS 0+00 TO 56+16

ALL DATA FOR THIS PROJECT HAS BEEN GATHERED FROM AS-BUILT PLANS AND VERIFIED AND UPDATED BY THE TOWN OF ADDISON PUBLIC WORKS DEPARTMENT. ACCURACY OF THE DATA IS THE RESPONSIBILTY OF PUBLIC WORKS VERFIY ALL QUESTIONS WITH THAT DEPARTMENT.

PUBLIC WORKS DEPARTMENT
P.O. BOX 144
16801 WESTGROVE DRIVE
ADDISON, TEXAS 75001
(214) 450-2840
FAX (214) 931-6643
TOWN OF ADDISON

THE SEAL APPEARING ON THIS DOCUMENT IS AN OFFICIAL SEAL OF JOHN R. BUMGARDNER, P.E. 53317, ON 7/19/94

PREPARED FOR: TOWN OF ADDISON PUBLIC WORKS DEPARTMENT

PREPARED BY: SCOTT CONSULTING 6220 BENTWOOD TRAIL SUITE 403 DALLAS, TEXAS 75252

MIDWAY ROAD PAVEMENT MARKING PROJECT
PHASE I MIDWAY ROAD SOUTH

Scale : 1"=20' Date : 7/94
Designed By : T of ADDISON
Drawn By :
Checked By : T of ADDISON
File : MID_6-12.DWG
Project No. : MIDWAY ROAD

SHEET 6 OF 12