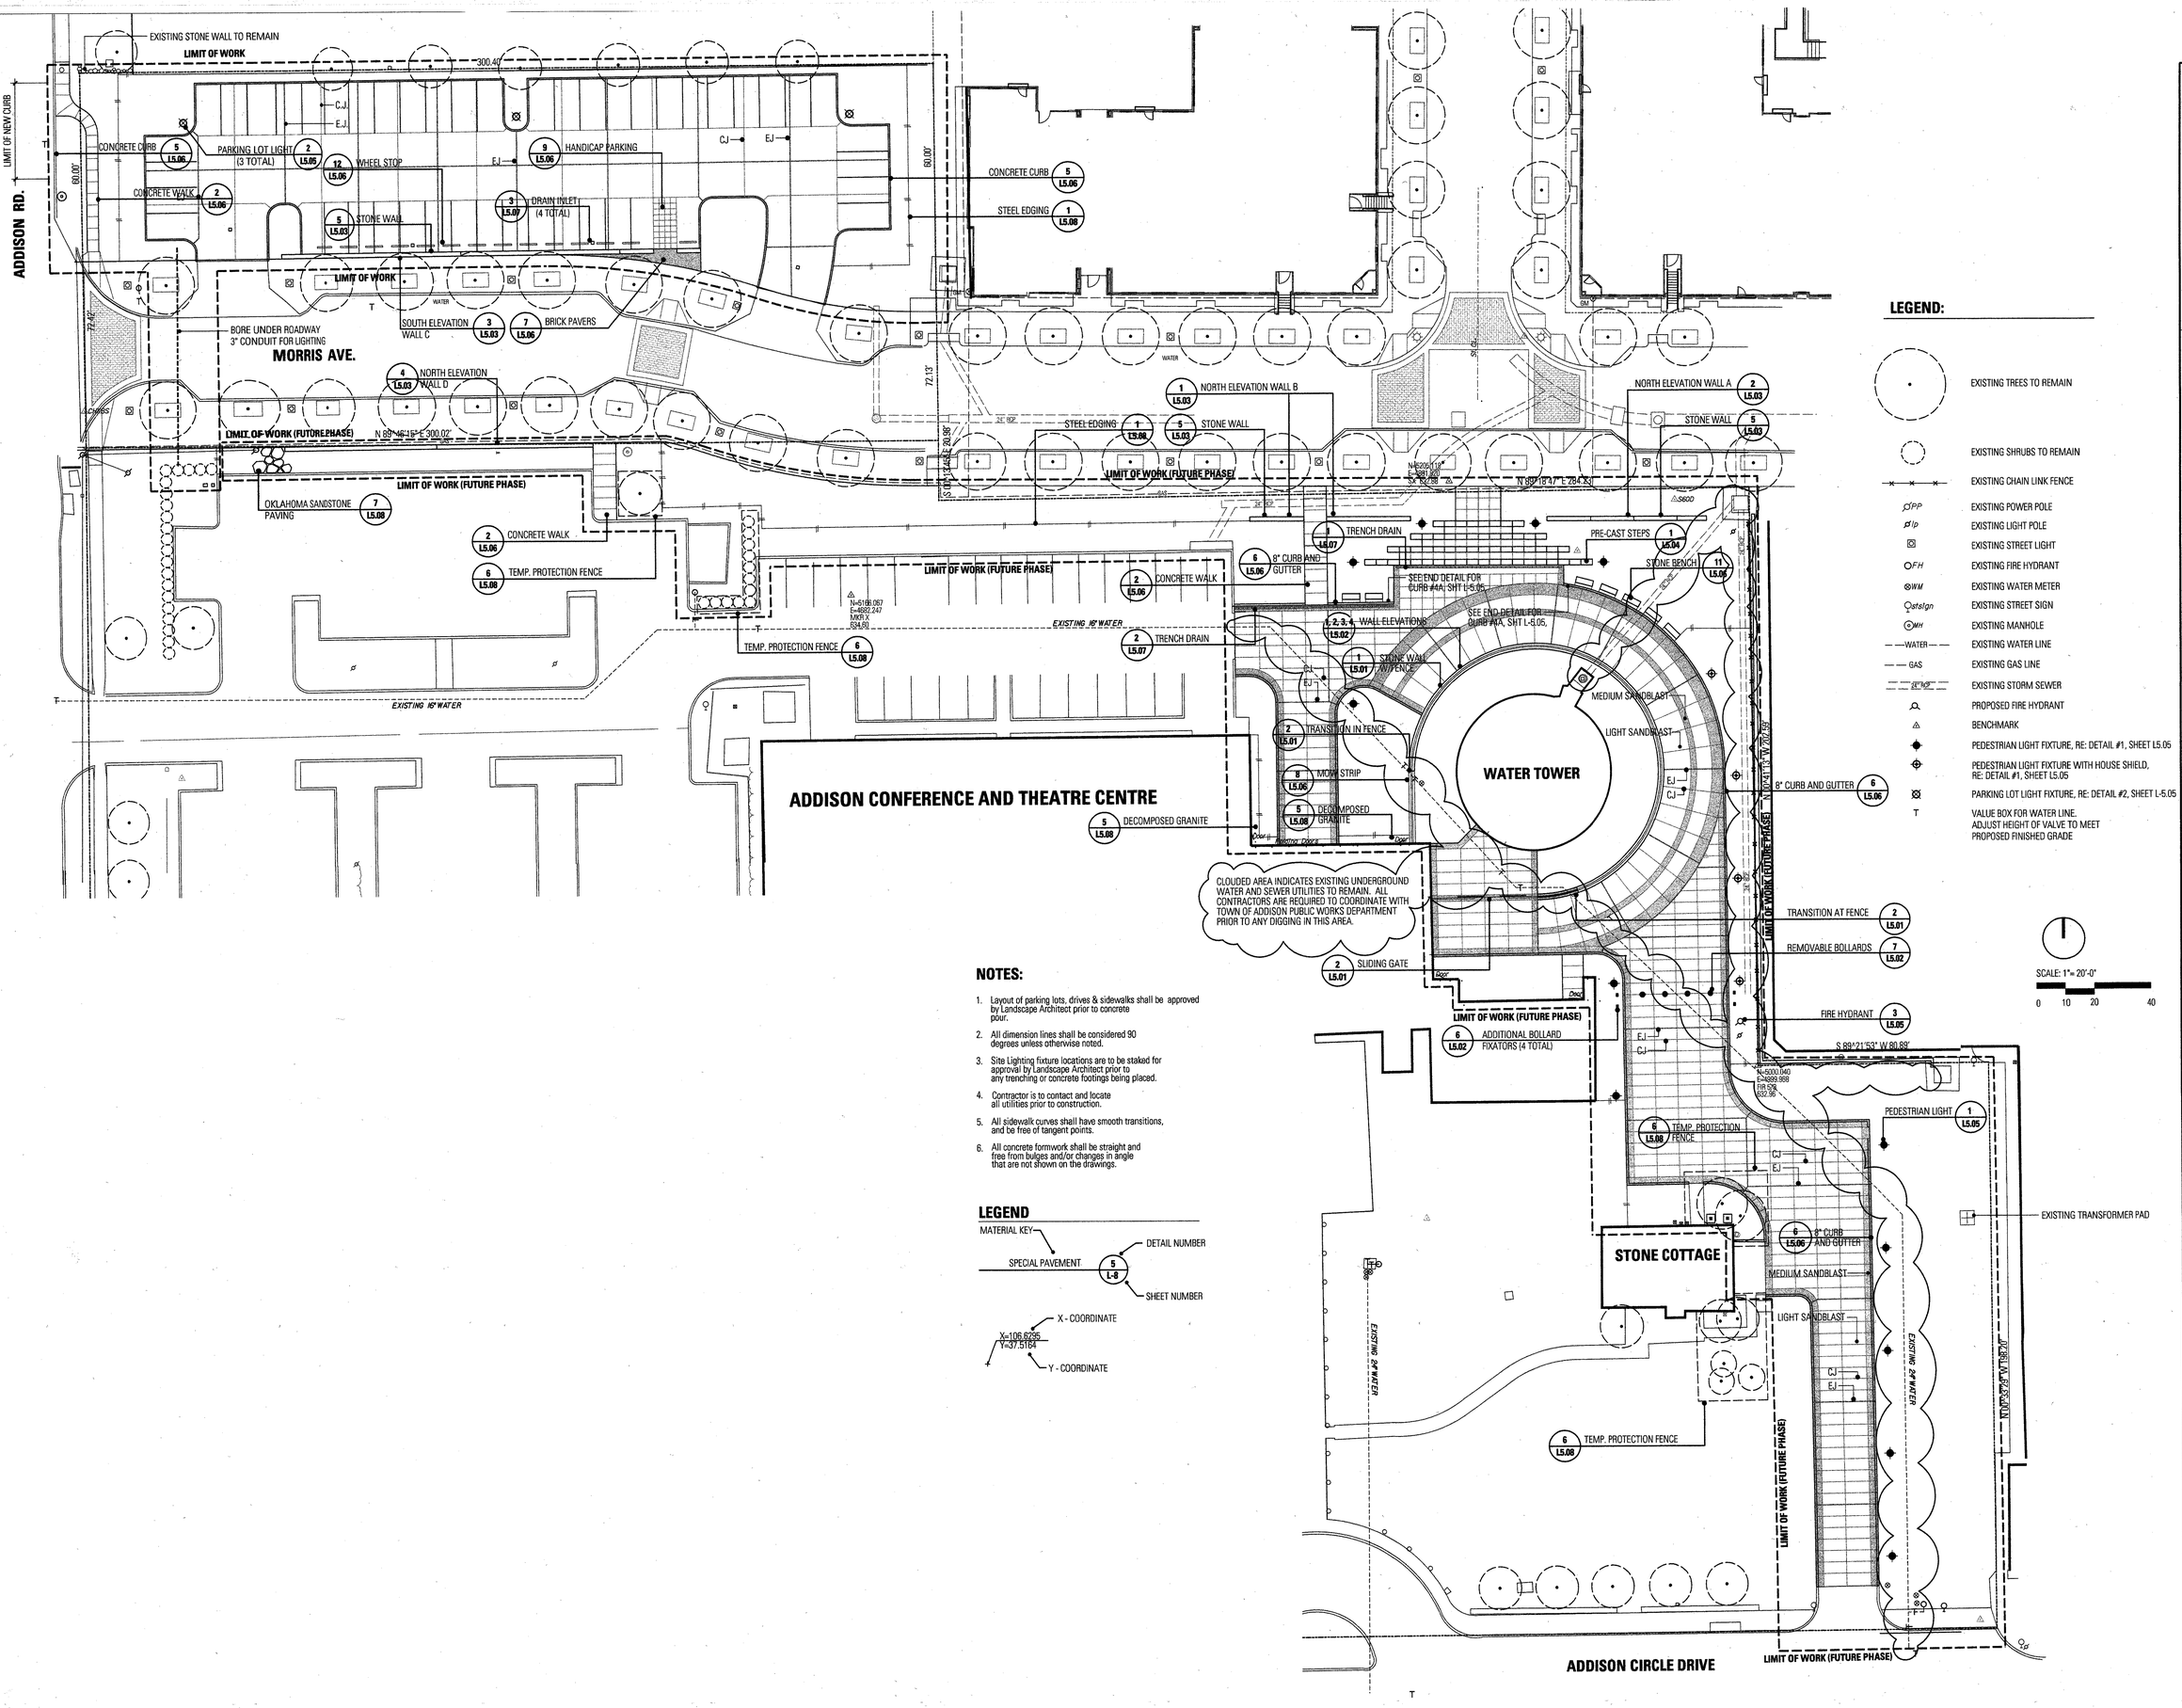

NOTES:

1. Layout of parking lots, drives & sidewalks shall be approved by Landscape Architect prior to concrete pour.
2. All dimension lines shall be considered 90 degrees unless otherwise noted.
3. Site Lighting fixture locations are to be staked for approval by Landscape Architect prior to any trenching or concrete footings being placed.
4. Contractor is to contact and locate all utilities prior to construction.
5. All sidewalk curves shall have smooth transitions, and be free of tangent points.
6. All concrete formwork shall be straight and free from bulges and/or changes in angle that are not shown on the drawings.

LEGEND

LEGEND:

- EXISTING TREES TO REMAIN
- EXISTING SHRUBS TO REMAIN
- EXISTING CHAIN LINK FENCE
- EXISTING POWER POLE
- EXISTING LIGHT POLE
- EXISTING STREET LIGHT
- EXISTING FIRE HYDRANT
- EXISTING WATER METER
- EXISTING STREET SIGN
- EXISTING MANHOLE
- EXISTING WATER LINE
- EXISTING GAS LINE
- EXISTING STORM SEWER
- PROPOSED FIRE HYDRANT
- BENCHMARK
- PEDESTRIAN LIGHT FIXTURE, RE: DETAIL #1, SHEET L5.05
- PEDESTRIAN LIGHT FIXTURE WITH HOUSE SHIELD, RE: DETAIL #1, SHEET L5.05
- PARKING LOT LIGHT FIXTURE, RE: DETAIL #2, SHEET L-5.05
- VALUE BOX FOR WATER LINE. ADJUST HEIGHT OF VALVE TO MEET PROPOSED FINISHED GRADE

ACTC
Parking Lot Project

Town of Addison

TalleyAssociates
Landscape Architecture
Planning
Urban Design
1925 San Jacinto, Suite 400
Dallas, Texas 75201
Tel. 214-871-7900
Fax. 214-871-7985

ZINSER / GROSSMAN STRUCTURAL LLC
Structural Engineering
1701 N. Market St. Suite #310
Dallas, Texas 75202
Tel. 469-227-3883
Fax. 649-227-3981

MEP SYSTEMS DESIGN AND ENGINEERING, INC.
919 Oregon Street
Dallas, Texas 75207
Tel. 214-915-0929
Fax. 214-915-0918

JAMES POLE LANDSCAPE IRRIGATION SPECIALIST
Landscape Irrigation Consulting, Design, Specifications
2016 Woodhaven
Denton, Texas 76201
Tel. 940-243-2364

STATE OF TEXAS — CLAY S. TALLEY — LANDSCAPE ARCHITECT — 4-25-02

Project No.	1038
Drawn By:	ES/ CJ
Checked By:	KB/CT
Date:	FEBRUARY 5, 2002
Revisions:	

Sheet Title:

MATERIALS PLAN

L1.01

Sheet No.: