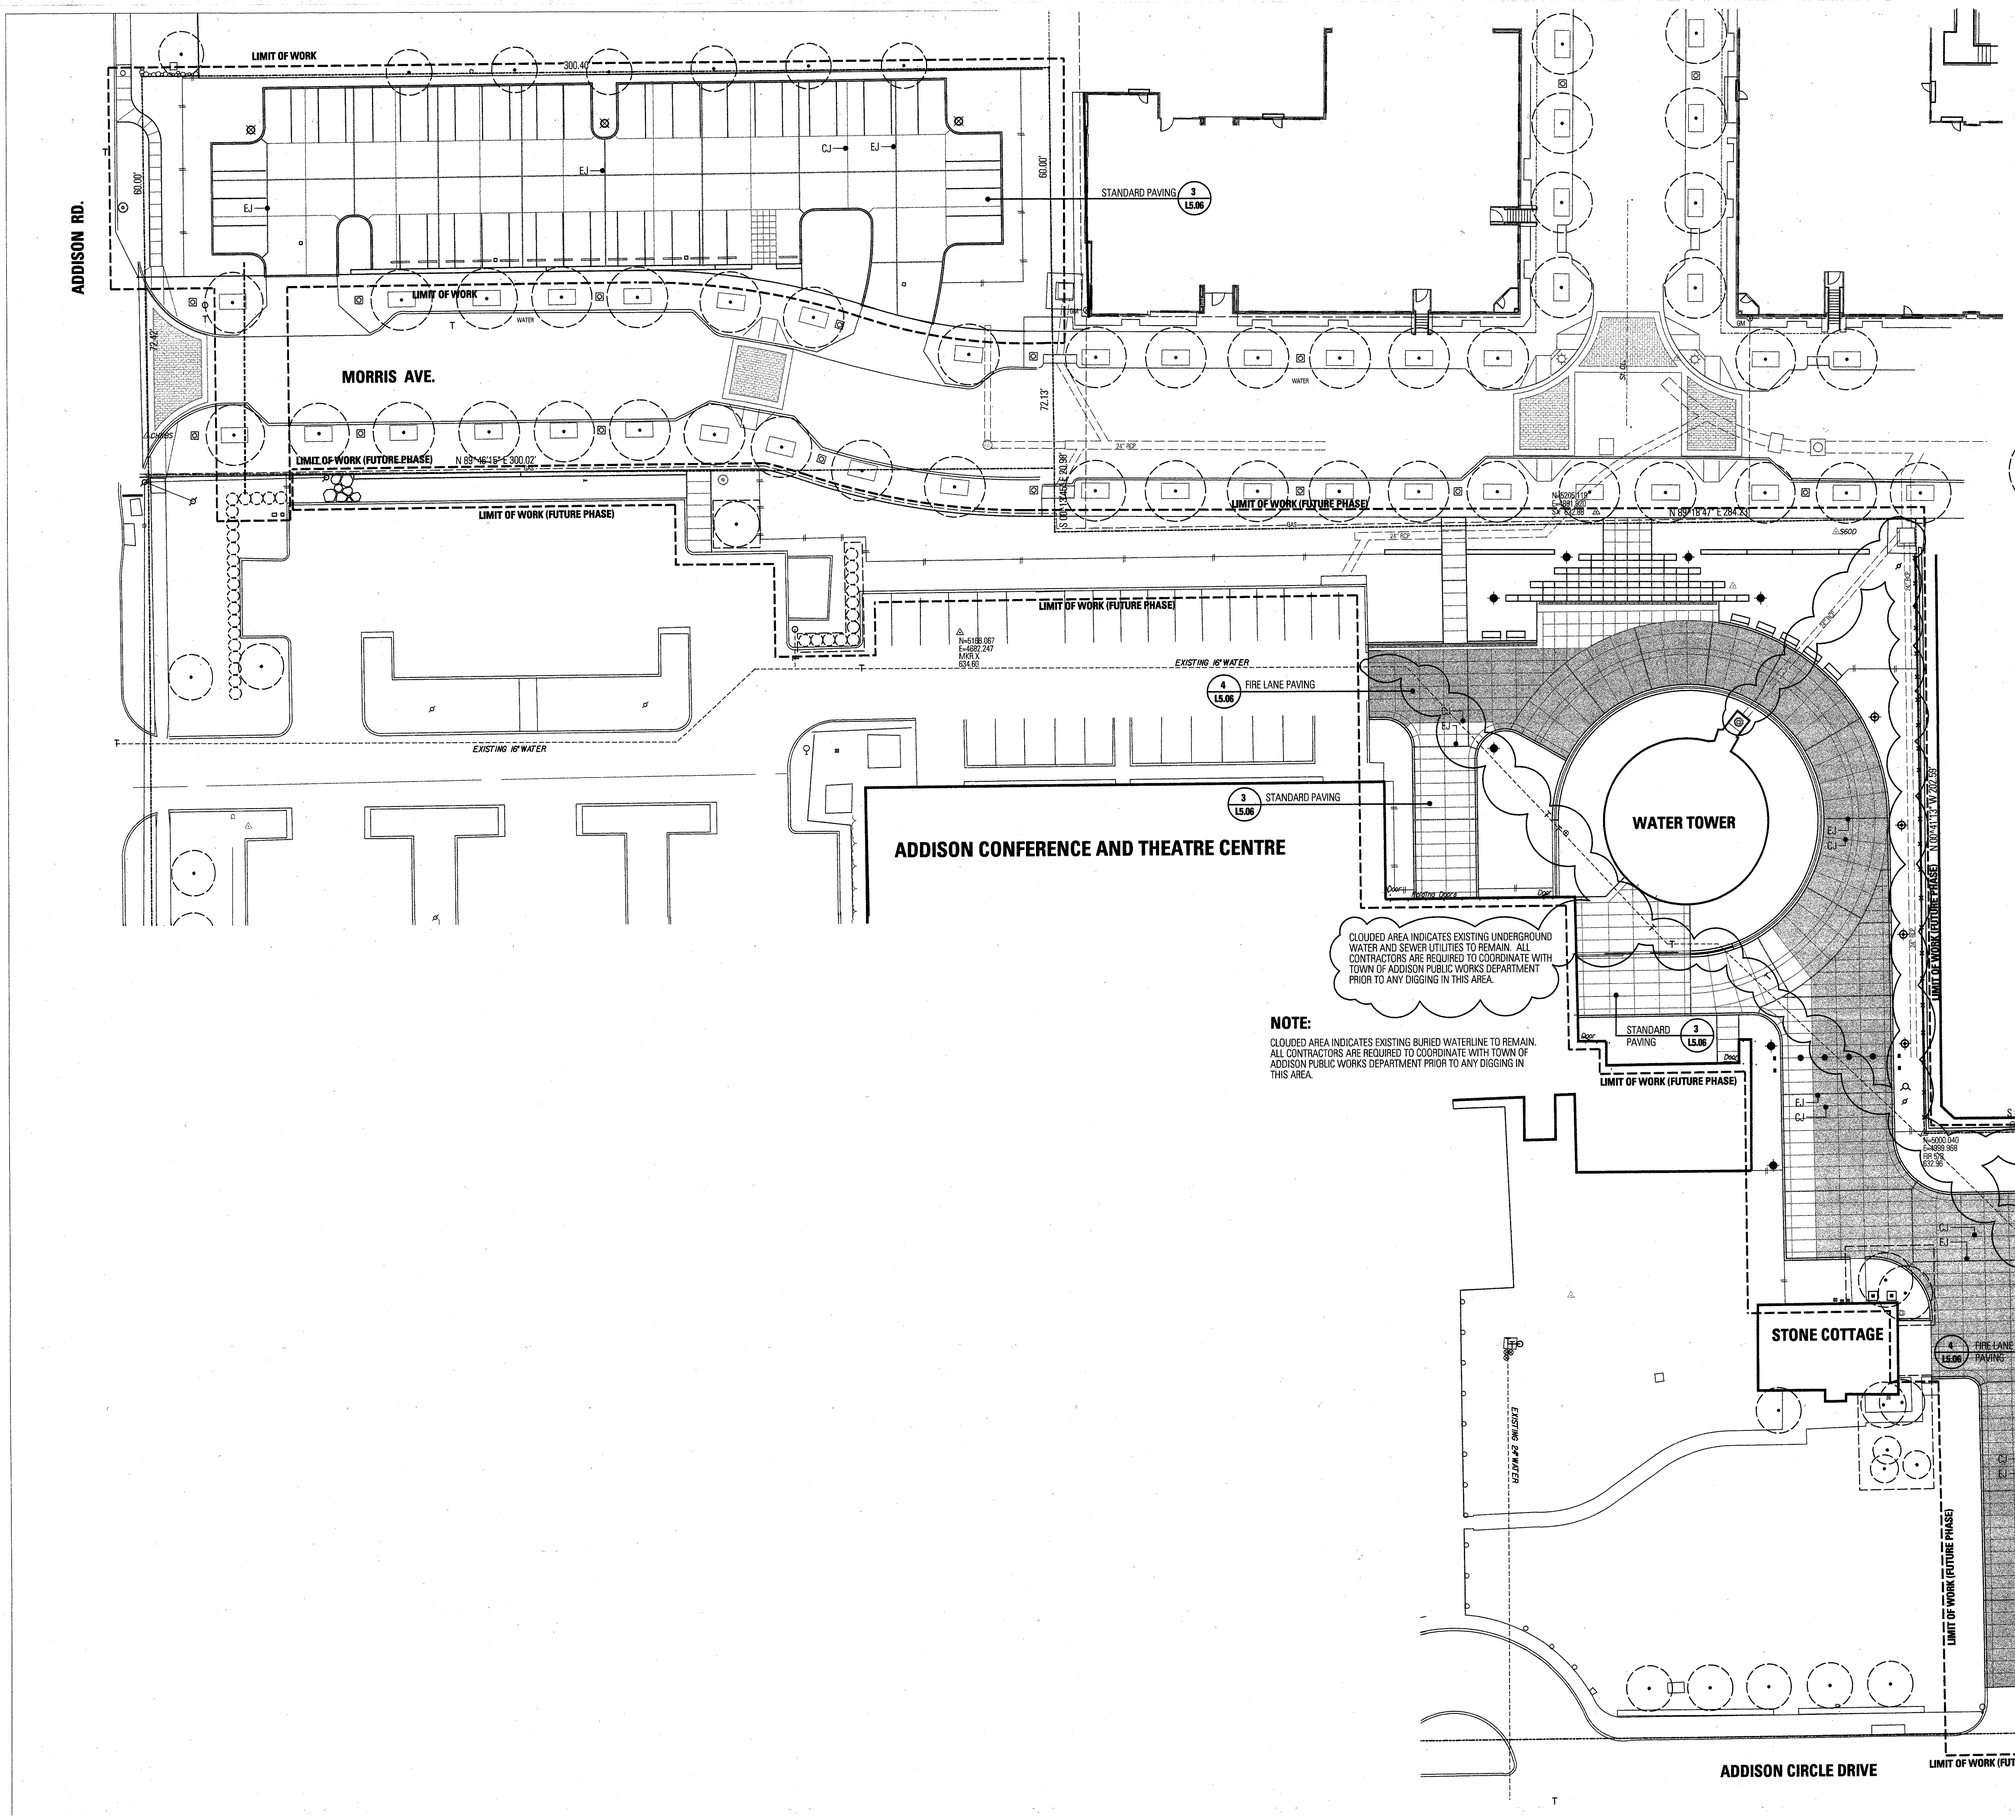

NOTE:

CLOUDED AREA INDICATES EXISTING BURIED WATERLINE TO REMAIN. ALL CONTRACTORS ARE REQUIRED TO COORDINATE WITH TOWN OF ADDISON PUBLIC WORKS DEPARTMENT PRIOR TO ANY DIGGING IN THIS AREA.

LEGEND:

- EXISTING TREES TO REMAIN
- EXISTING SHRUBS TO REMAIN
- EXISTING CHAIN LINK FENCE
- PP — EXISTING POWER POLE
- lp — EXISTING LIGHT POLE
- EXISTING STREET LIGHT
- FH — EXISTING FIRE HYDRANT
- WM — EXISTING WATER METER
- stsign — EXISTING STREET SIGN
- MH — EXISTING MANHOLE
- WATER — EXISTING WATER LINE
- GAS — EXISTING GAS LINE
- EXISTING STORM SEWER
- PROPOSED FIRE HYDRANT
- BENCHMARK
- PEDESTRIAN LIGHT FIXTURE, RE: DETAIL #1, SHEET L5.05
- PEDESTRIAN LIGHT FIXTURE WITH HOUSE SHIELD, RE: DETAIL #1, SHEET L5.05
- PARKING LOT LIGHT FIXTURE, RE: DETAIL #2, SHEET L-5.05
- T — VALUE BOX FOR WATER LINE. ADJUST HEIGHT OF VALVE TO MEET PROPOSED FINISHED GRADE

SCALE: 1"= 20'-0"

0 10 20 40

ACTC Parking Lot Project

Town of Addison

TalleyAssociates
Landscape Architecture
Planning
Urban Design
1925 San Jacinto, Suite 400
Dallas, Texas 75201
Tel. 214-871-7900
Fax. 214-871-7985

ZINSER / GROSSMAN STRUCTURAL LLC
Structural Engineering
1701 N. Market St. Suite #310
Dallas, Texas 75202
Tel. 469-227-3983
Fax. 649-227-3981

MEP SYSTEMS DESIGN AND ENGINEERING, INC.
918 Dragon Street
Dallas, Texas 75207
Tel. 214-915-0929
Fax. 214-915-0918

JAMES POLE LANDSCAPE IRRIGATION SPECIALIST
Landscape Irrigation Consulting, Design, Specifications
2615 Woodhaven
Denton, Texas 76201
Tel. 940-243-2364

STATE OF TEXAS
COY B. TALLEY
LANDSCAPE ARCHITECT
2-5-02

Project No.	1038
Drawn By:	ES/ CJ
Checked By:	KB/CT
Date:	FEBRUARY 5, 2002
Revisions:	

Sheet Title:

PAVING PLAN

Sheet No.: **L1.02**