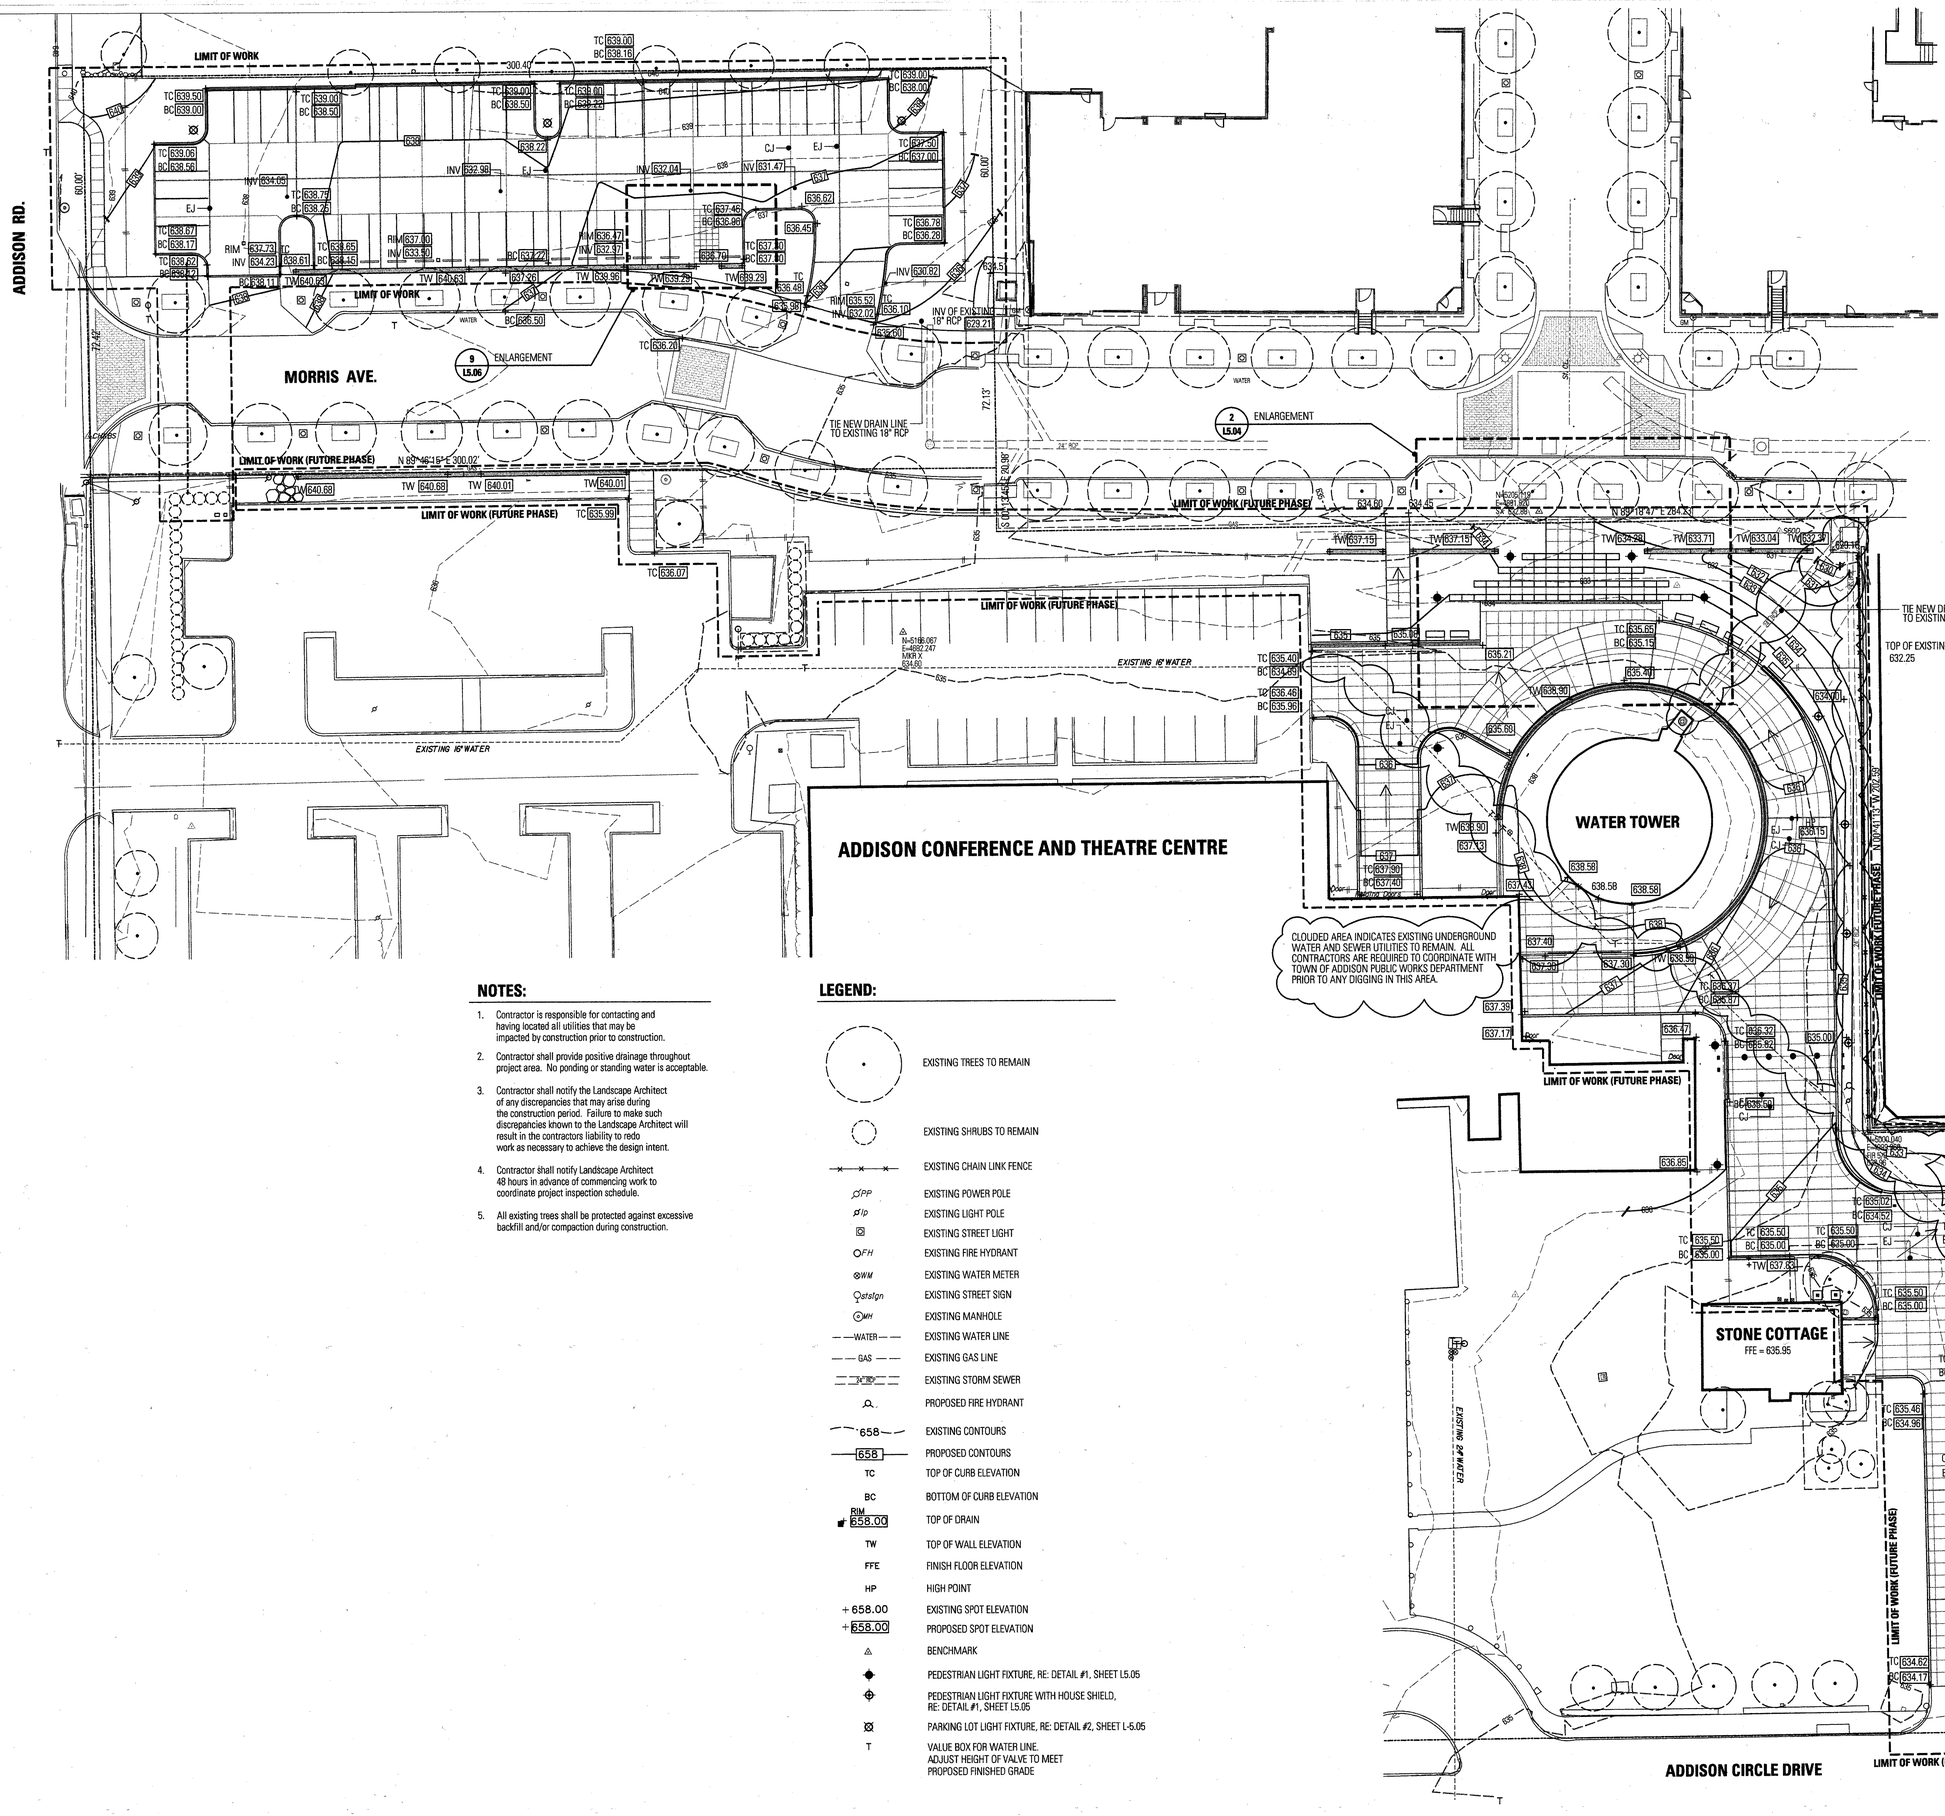

NOTES:

1. Contractor is responsible for contacting and having located all utilities that may be impacted by construction prior to construction.
2. Contractor shall provide positive drainage throughout project area. No ponding or standing water is acceptable.
3. Contractor shall notify the Landscape Architect of any discrepancies that may arise during the construction period. Failure to make such discrepancies known to the Landscape Architect will result in the contractors liability to redo work as necessary to achieve the design intent.
4. Contractor shall notify Landscape Architect 48 hours in advance of commencing work to coordinate project inspection schedule.
5. All existing trees shall be protected against excessive backfill and/or compaction during construction.

LEGEND:

- EXISTING TREES TO REMAIN
- EXISTING SHRUBS TO REMAIN
- EXISTING CHAIN LINK FENCE
- EXISTING POWER POLE
- EXISTING LIGHT POLE
- EXISTING STREET LIGHT
- EXISTING FIRE HYDRANT
- EXISTING WATER METER
- EXISTING STREET SIGN
- EXISTING MANHOLE
- EXISTING WATER LINE
- EXISTING GAS LINE
- EXISTING STORM SEWER
- PROPOSED FIRE HYDRANT
- 658 EXISTING CONTOURS
- 658 PROPOSED CONTOURS
- TC TOP OF CURB ELEVATION
- BC BOTTOM OF CURB ELEVATION
- RIM 658.00 TOP OF DRAIN
- TW TOP OF WALL ELEVATION
- FFE FINISH FLOOR ELEVATION
- HP HIGH POINT
- + 658.00 EXISTING SPOT ELEVATION
- + 658.00 PROPOSED SPOT ELEVATION
- BENCHMARK
- PEDESTRIAN LIGHT FIXTURE, RE: DETAIL #1, SHEET L5.05
- PEDESTRIAN LIGHT FIXTURE WITH HOUSE SHIELD, RE: DETAIL #1, SHEET L5.05
- PARKING LOT LIGHT FIXTURE, RE: DETAIL #2, SHEET L-5.05
- T VALVE BOX FOR WATER LINE. ADJUST HEIGHT OF VALVE TO MEET PROPOSED FINISHED GRADE

ACTC
Parking Lot Project

Town of Addison

TalleyAssociates
Landscape Architecture
Planning
Urban Design

1925 San Jacinto, Suite 400
Dallas, Texas 75201
Tel. 214-871-7900
Fax. 214-871-7985

ZINSER / GROSSMAN STRUCTURAL LLC
Structural Engineering

1701 N. Market St. Suite #310
Dallas, Texas 75202
Tel. 469-227-3983
Fax. 649-227-3981

MEP SYSTEMS DESIGN AND ENGINEERING, INC.
918 Dragon Street
Dallas, Texas 75207
Tel. 214-915-0829
Fax. 214-915-0918

JAMES POLE LANDSCAPE IRRIGATION SPECIALIST
Landscape Irrigation Consulting, Design, Specifications

3515 Woodhaven
Denton, Texas 76201
Tel. 940-243-2364

STATE OF TEXAS
GOV B. TALLEY
104
REGISTERED LANDSCAPE ARCHITECT
5-5-02

Project No.	1038
Drawn By:	ES/ CJ
Checked By:	KB/CT
Date:	FEBRUARY 5, 2002
Revisions:	

Sheet Title:

GRADING PLAN

L2.01

Sheet No.: