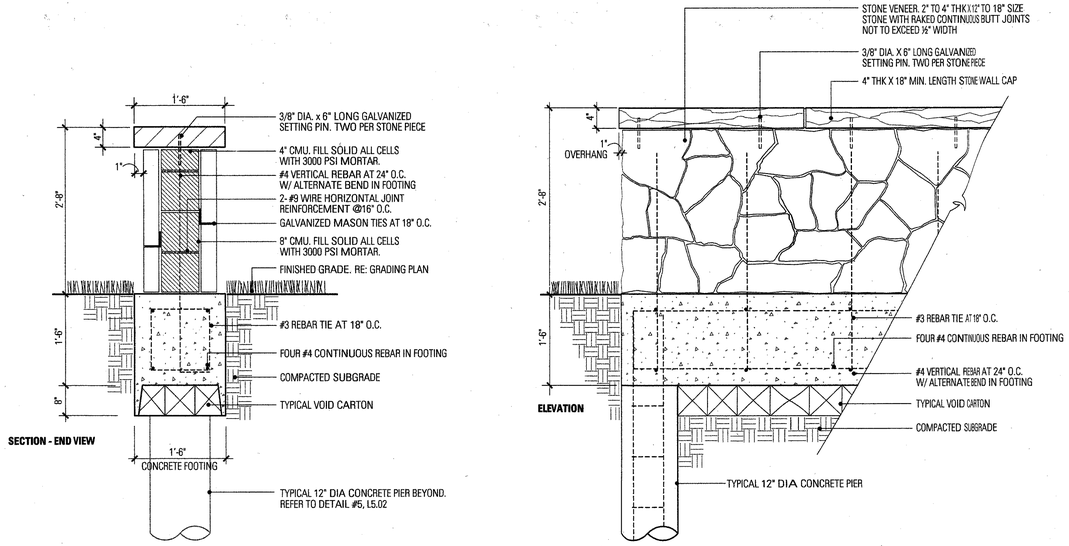

5 STONE WALL

SCALE: 1"=1'-0"

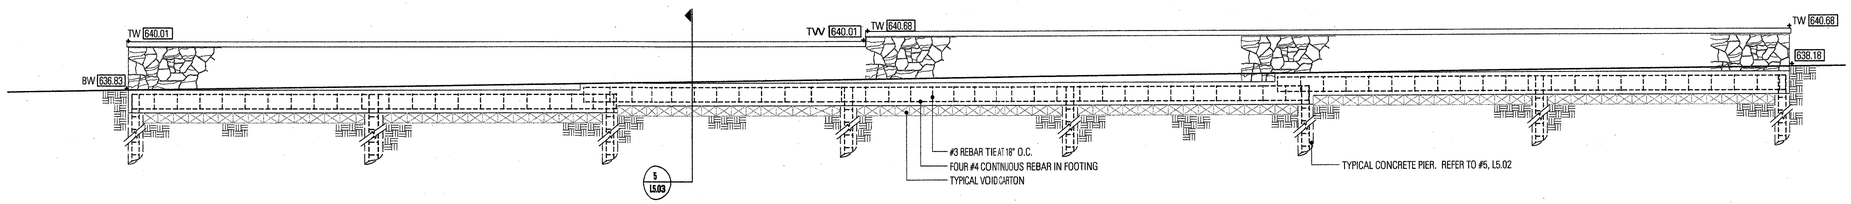

4 NORTH ELEVATION OF WALL 'D'

SCALE: ¼"=1'-0"

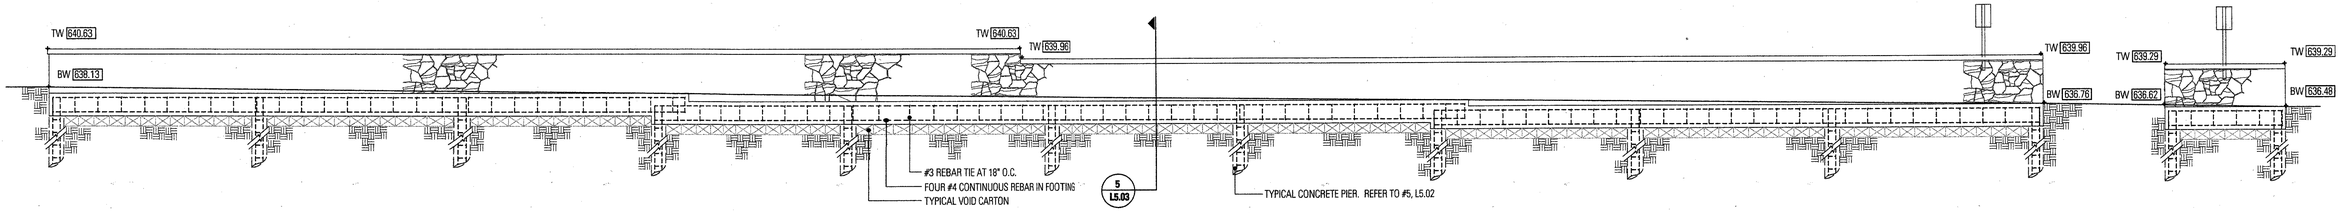

3 SOUTH ELEVATION OF WALL 'C'

SCALE: ¼"=1'-0"

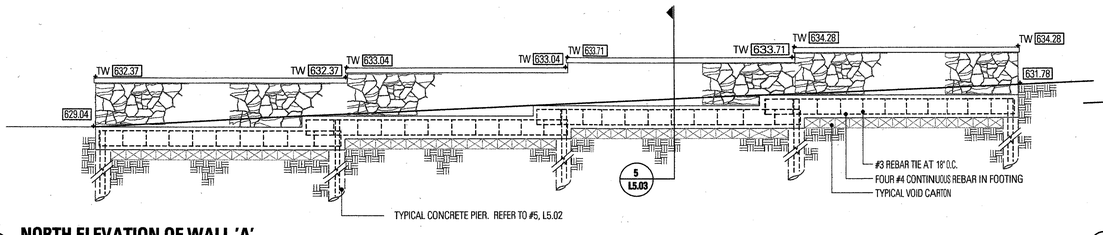

2 NORTH ELEVATION OF WALL 'A'

SCALE: ¼"=1'-0"

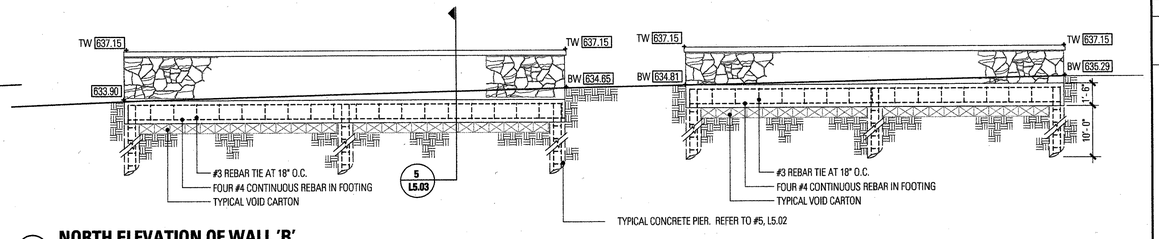

1 NORTH ELEVATION OF WALL 'B'

SCALE: ¼"=1'-0"

ACTC
Parking Lot Project

Town of Addison

TalleyAssociates
Landscape Architecture
Planning
Urban Design

1925 San Jacinto, Suite 400
Dallas, Texas 75201
Tel. 214-871-7900
Fax. 214-871-7985

ZINSER / GROSSMAN STRUCTURAL LLC
Structural Engineering

1701 N. Market St. Suite #310
Dallas, Texas 75202
Tel. 469-227-3883
Fax. 649-227-3981

MEP SYSTEMS DESIGN AND ENGINEERING, INC.

918 Dragon Street
Dallas, Texas 75207
Tel. 214-915-0929
Fax. 214-915-0918

JAMES POLE LANDSCAPE IRRIGATION SPECIALIST
Landscape Irrigation Consulting, Design, Specifications

2515 Woodhaven
Denton, Texas 76201
Tel. 940-243-2364

STATE OF TEXAS
CHARLES K. GROSSMAN
50637
LICENSED
PROFESSIONAL ARCHITECT
2/5/02

STATE OF TEXAS
CHRISTOPHER TALLEY
2560
REGISTERED
LANDSCAPE ARCHITECT
2.5.02

Project No.	1038
Drawn By:	ES/ CJ
Checked By:	KB/CT
Date:	FEBRUARY 5, 2002
Revisions:	

Sheet Title:

DETAILS

L5.03

Sheet No.: