


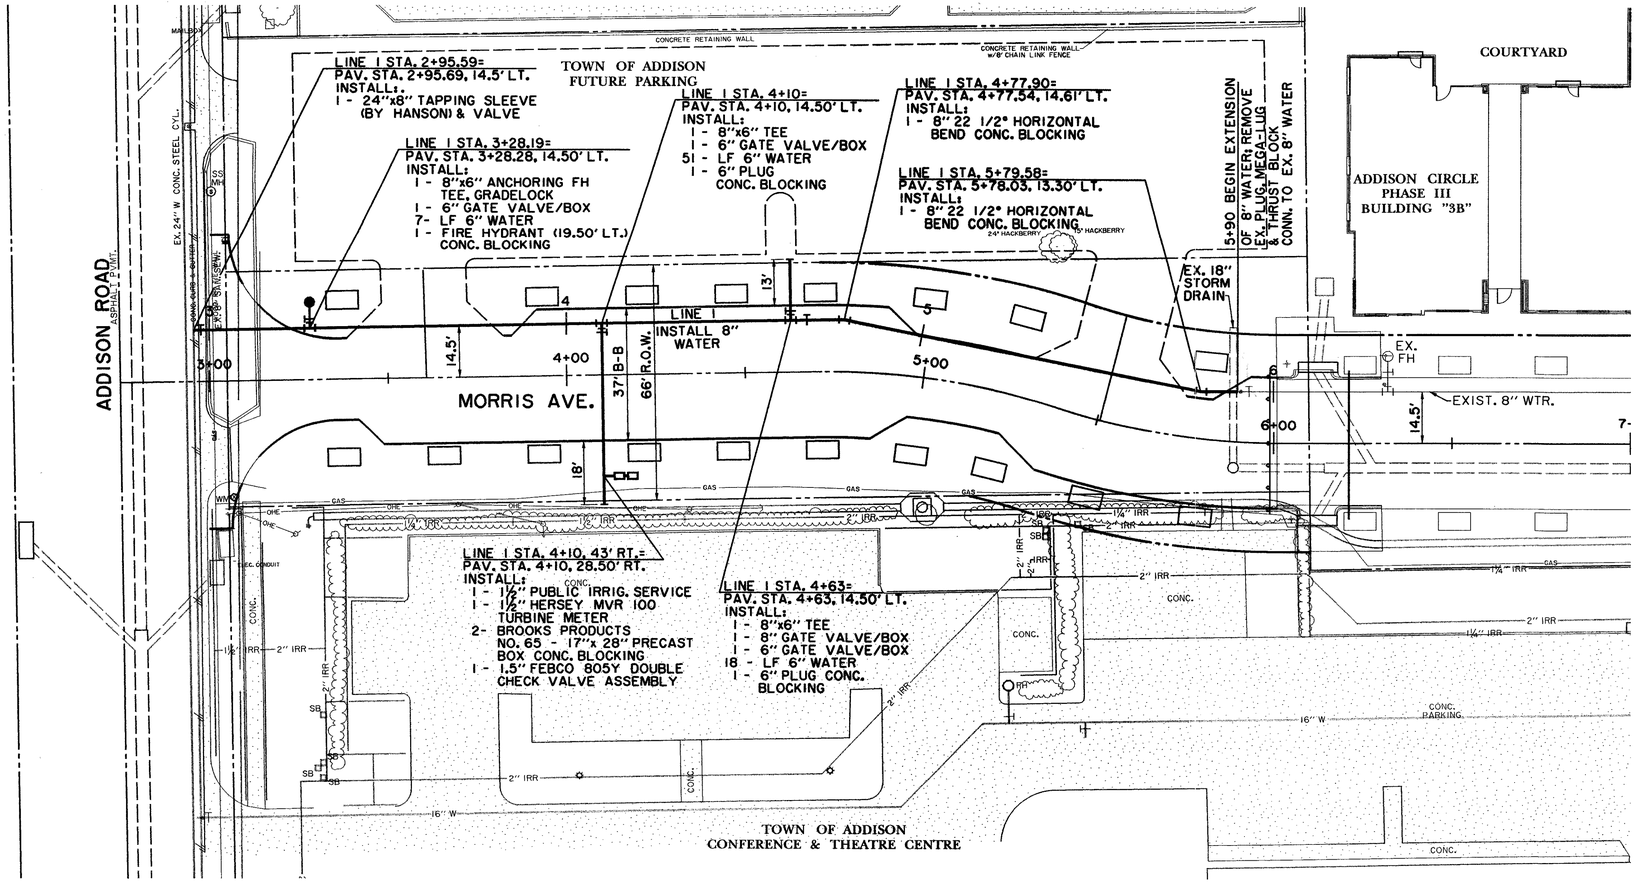


**BENCHMARKS:**

**BM#5**
"□" CUT ON 8' INLET ON NORTH CURB LINE OF GOODMAN AVE. ±75' EAST OF PASCHAL PLACE.
ELEV. 629.98

**BM#6**
"□" CUT AT ℄ OF 8' INLET AT THE SOUTHWEST CORNER OF MORRIS AVE. AND WITT PLACE.
ELEV. 627.29

**BM#7**
"□" CUT AT WEST CORNER OF ADDISON THEATRE CENTRE PARKING LOT, SECOND ENTRANCE NORTH OF ADDISON RD.
ELEV. 637.66

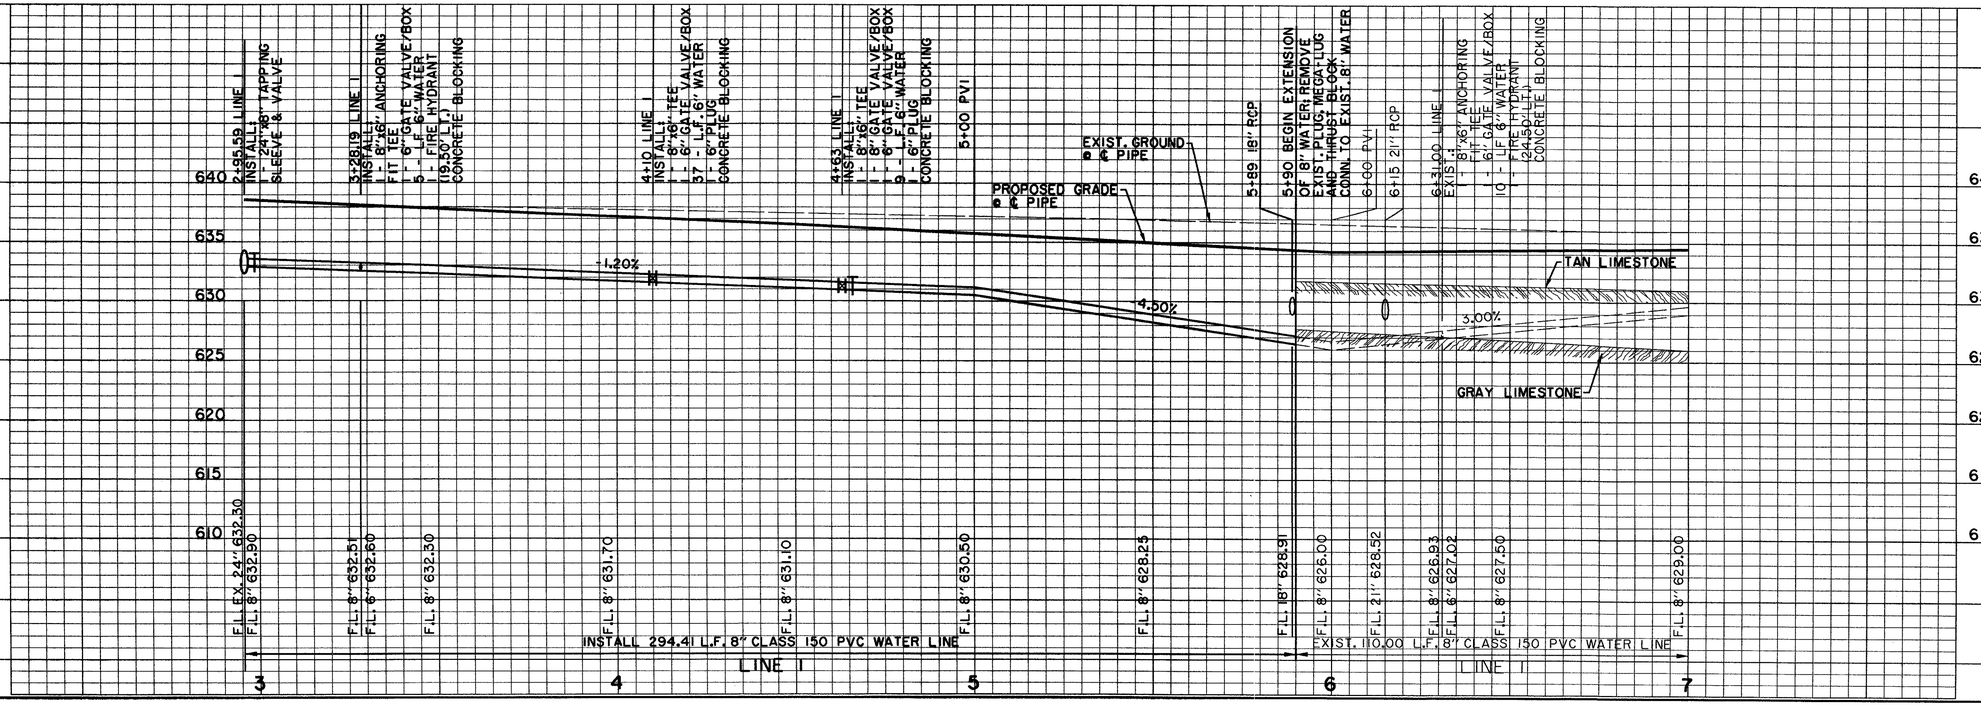THE SEAL APPEARING ON THIS DOCUMENT WAS AUTHORIZED BY DAVID E. MEYERS, P.E. 81512

STATE OF TEXAS · DAVID E. MEYERS · 81512 · REGISTERED PROFESSIONAL ENGINEER · 3/29/01

| DATE | DESCRIPTION | REF NO. |
|---|---|---|
| 4/20/01 | ISSUED FOR BID | N/A |

# WATER PLAN & PROFILE
## LINE 1 - MORRIS AVE.
# MORRIS AVENUE EXTENSION
## PUBLIC INFRASTRUCTURE
## TOWN OF ADDISON, TEXAS

Huitt - Zollars, Inc.
3131 Mckinney Ave., Suite 600, Dallas, TX 75204
Phone (214) 871-3311 Fax (214) 871-0757

| DESIGN | DRAWN | APPR. | SCALE | DATE | PROJECT NO. | NO. |
|---|---|---|---|---|---|---|
| HZI | HZI | DEM | | APR. 2001 | 01-3000-01 | 11 |

h:\proj\01300001\dgn\MORRWT01.DGN

PRT ROTATION=90.0000000
PW: NAVALLEE.
h:\proj\01300001\dgn\MORRWT01.DGN
Thu Mar 29 10:44:58 2001
MicroStation J Edition (05.03.03.43)
Huitt-Zollars, Inc.
B, MORRSBG.DGN, 2-5,8,11,16,20,23-29,32-39,43-55,57-61,63
P, MORRBASE.DGN, 1-5,11,12,1,14,20,22-24,27,28,31,42-44,50
L, MORRWT01.DGN, 1-5,8,11,12,14,16,18,19,21,22,24,25,27,28,30,33,34,36,38,40,42,43,45,48,50-52,54,55,57,58,60,61,63
U, MORWUTIL.DGN, 14,17,22-24,28,31-34,41-43,46,48,58,63
C, MORRCONT.DGN,
no ref logical>, <no ref name>, <no ref levels>