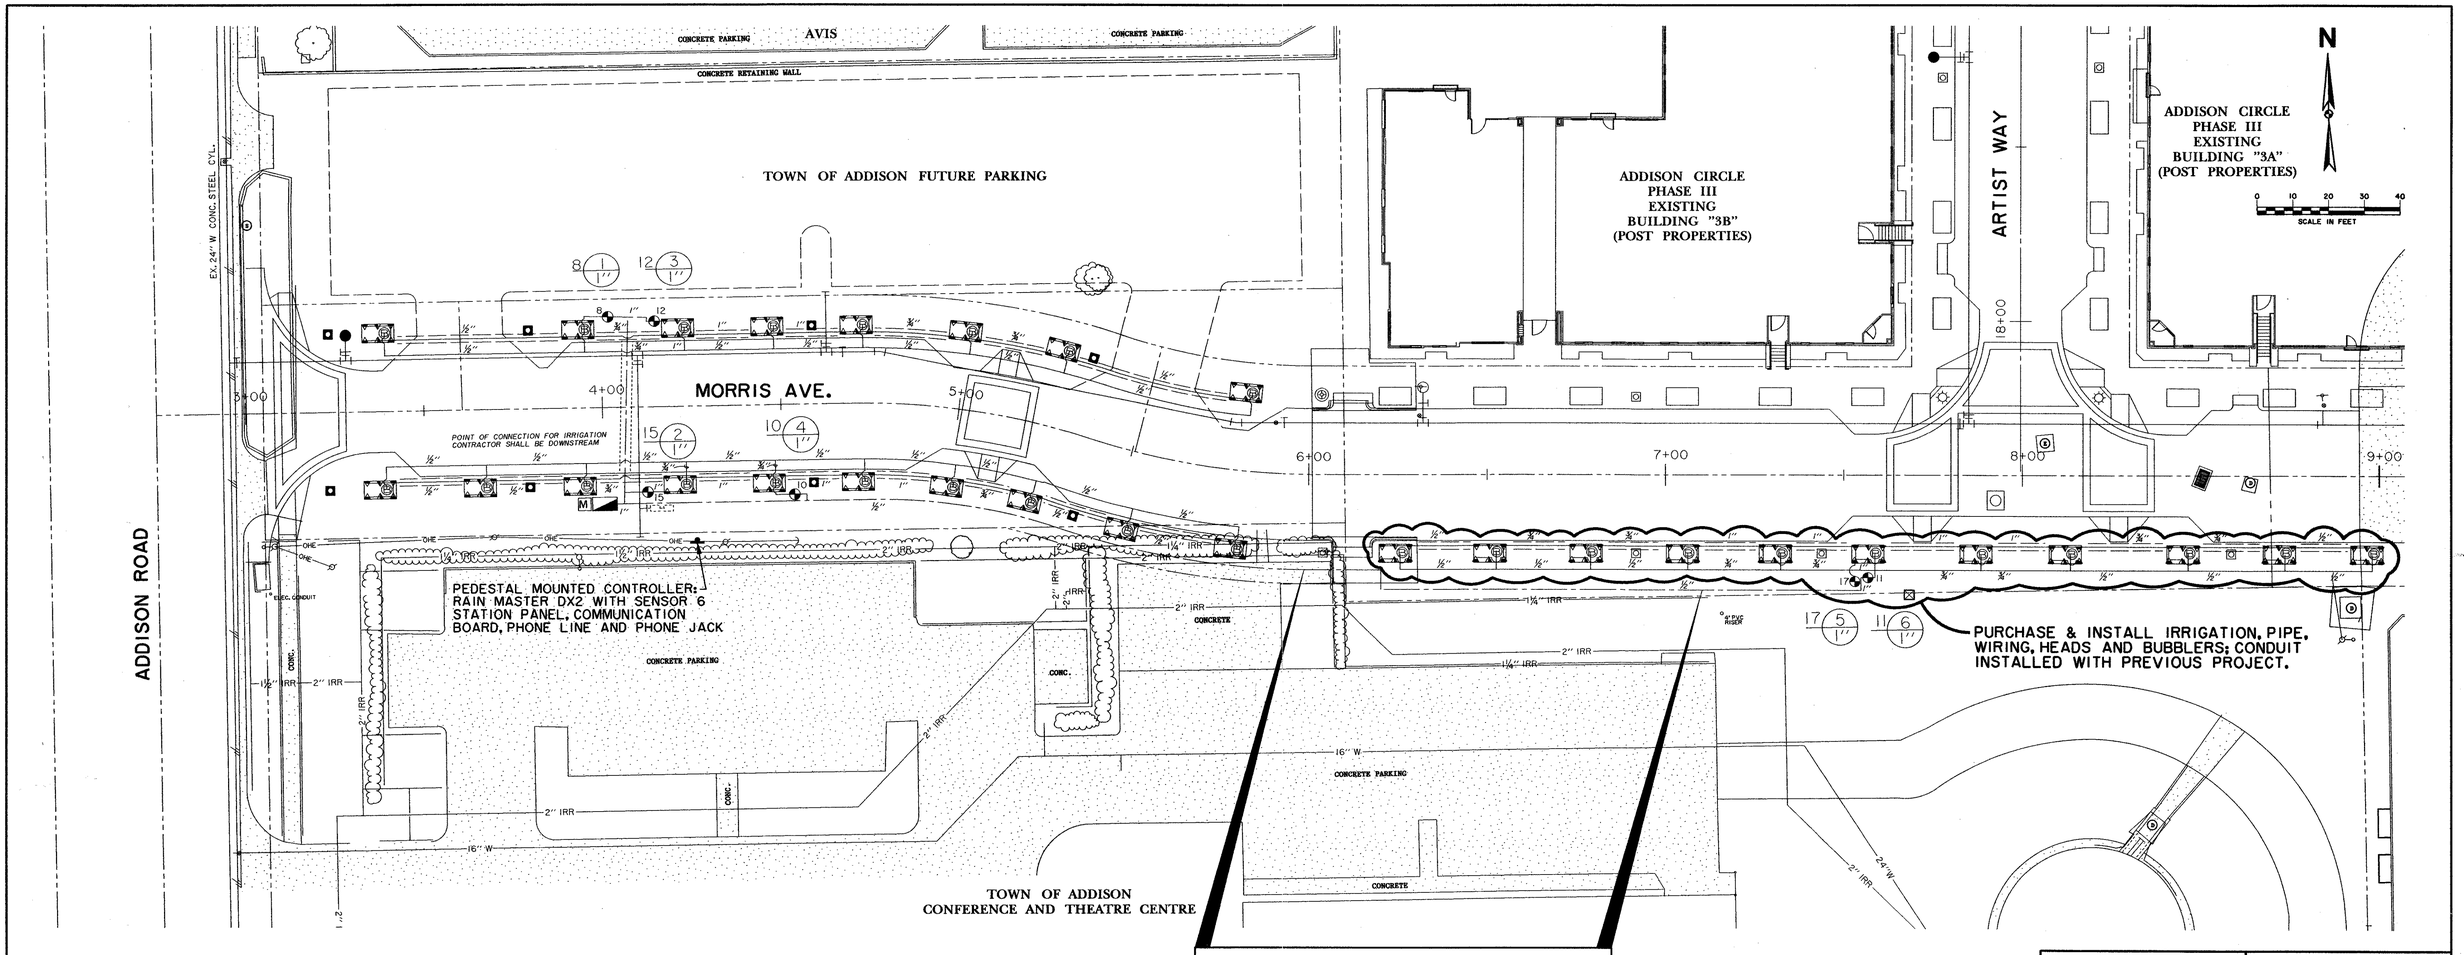

NOTE:

MAINLINE, CONDUIT AND WIRING NOT INSTALLED AS PART OF ADDISON CIRCLE PHASE-3. NEED TO ATTACH THIS PORTION TO SYSTEM BETWEEN BLDG. "3B" AND ADDISON ROAD. (TO INCLUDE MAINLINE, WIRING, ETC.)

STATE OF TEXAS
STEPHEN C. BERKENBILE
LICENSED IRRIGATOR

STEPHEN C BERKENBILE & ASSOCIATES
IRRIGATION DESIGN CONSULTANTS
411 HYDE PARK PLACE
DUNCANVILLE, TX 75137
(972) 296-2724
FAX (972) 780-0048

BENCHMARKS:

BM#5
"□" CUT ON 8' INLET ON NORTH CURB LINE OF GOODMAN AVE. ±75' EAST OF PASCHAL PLACE.
ELEV. 629.98

BM#6
"□" CUT AT ℄ OF 8' INLET AT THE SOUTHWEST CORNER OF MORRIS AVE. AND WITT PLACE.
ELEV. 627.29

BM#7
"□" CUT AT WEST CORNER OF ADDISON THEATRE CENTRE PARKING LOT, SECOND ENTRANCE NORTH OF ADDISON RD.
ELEV. 637.66

DATE	DESCRIPTION	REF NO.
4/20/01	ISSUED FOR BID	N/A

IRRIGATION PLAN

MORRIS AVENUE EXTENSION

PUBLIC INFRASTRUCTURE

TOWN OF ADDISON, TEXAS

Huitt - Zollars, Inc.
3131 Mckinney Ave., Suite 600, Dallas, TX 75204
Phone (214) 871-3311/Fax (214) 871-0757

DESIGN	DRAWN	APPR.	SCALE	DATE	PROJECT NO.	NO.
HZI	HZI	SCB	1"=20'	APR. 2001	01-3000-01	16